



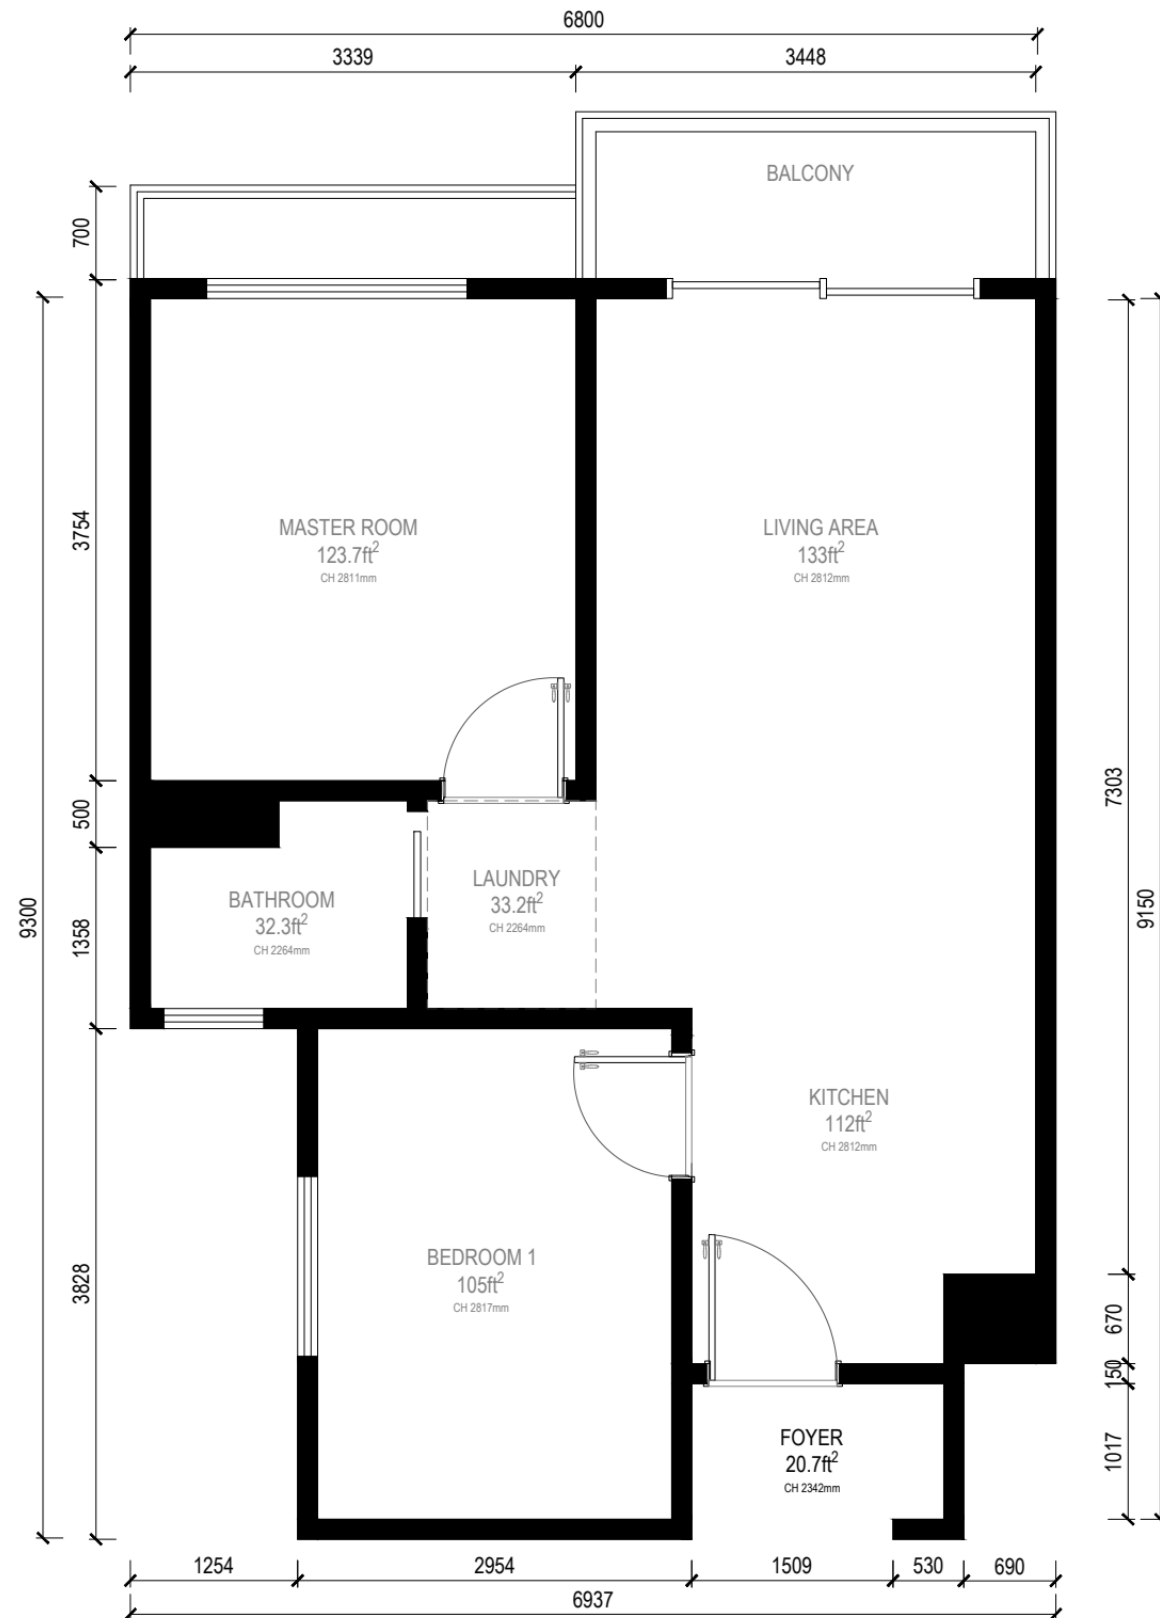


EXISTING PLAN

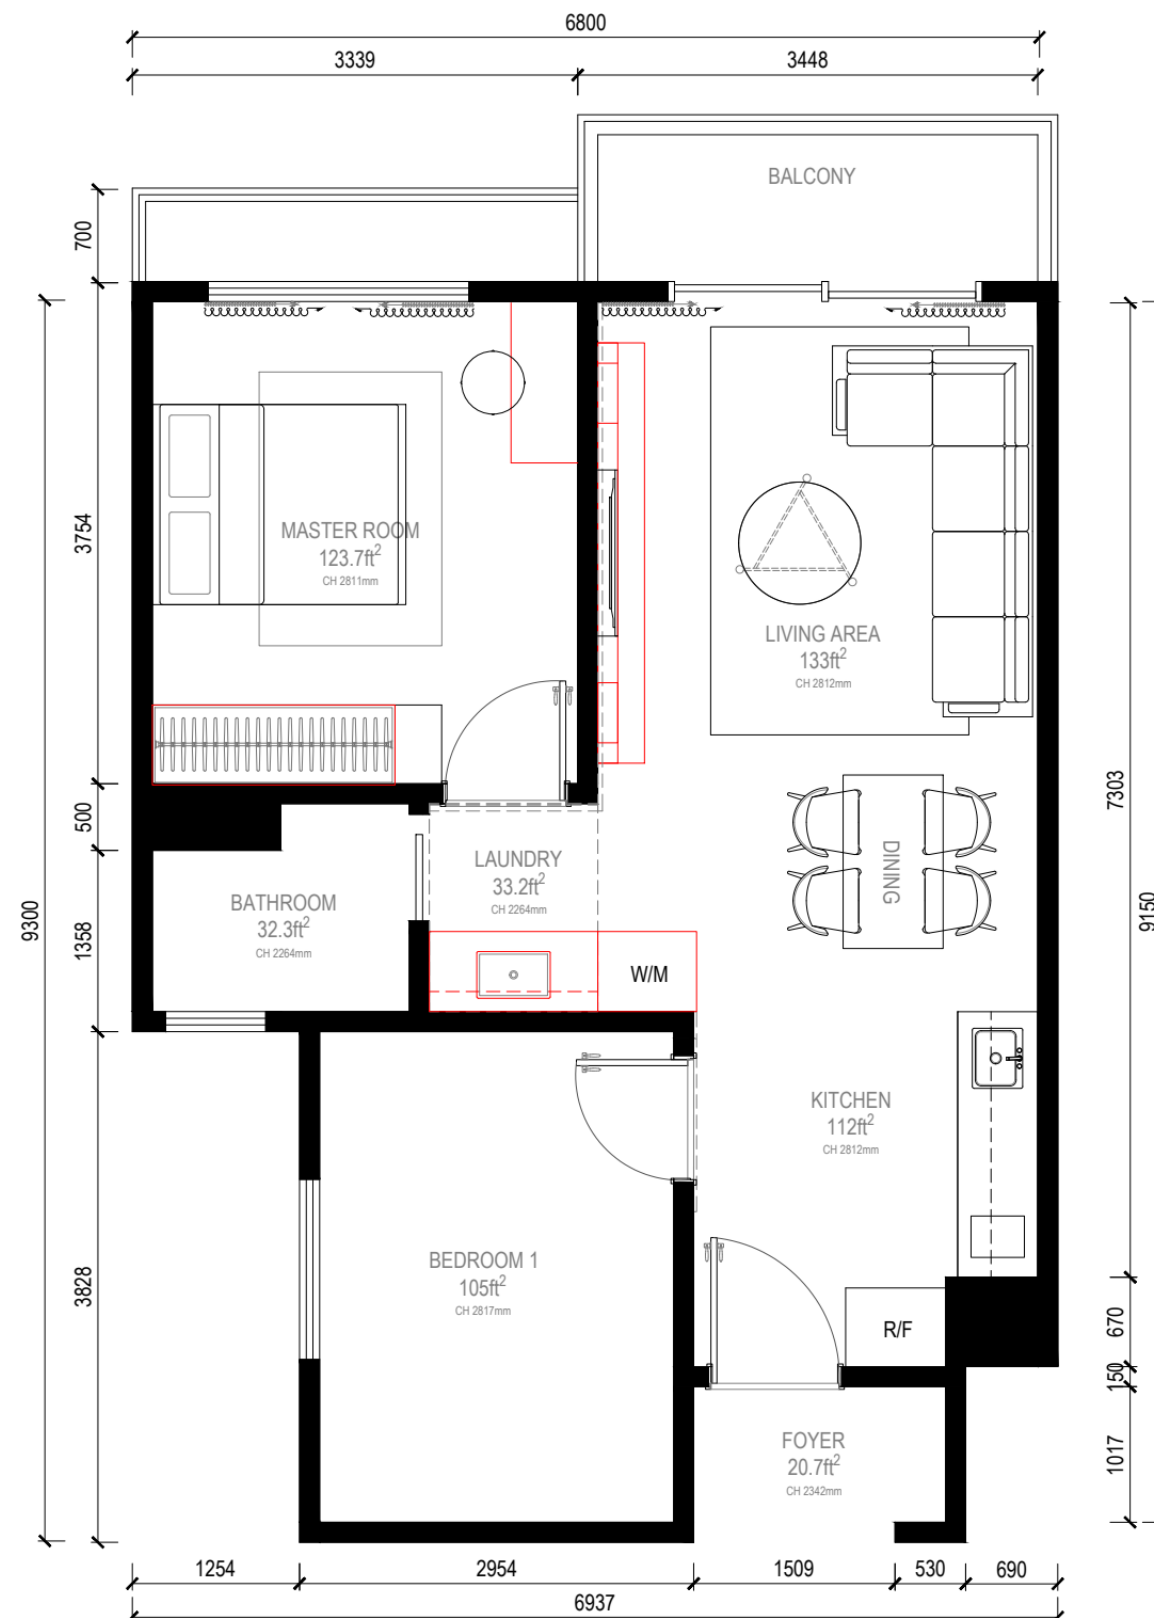


FURNITURE LAYOUT PLAN

NO	LEGEND	ITEM	QTY
1		EXISTING 13A Switched Socket Outlet (SSO), 3-pin, Wall-mounted	15
2		TV ANTENNA OUTLET	2

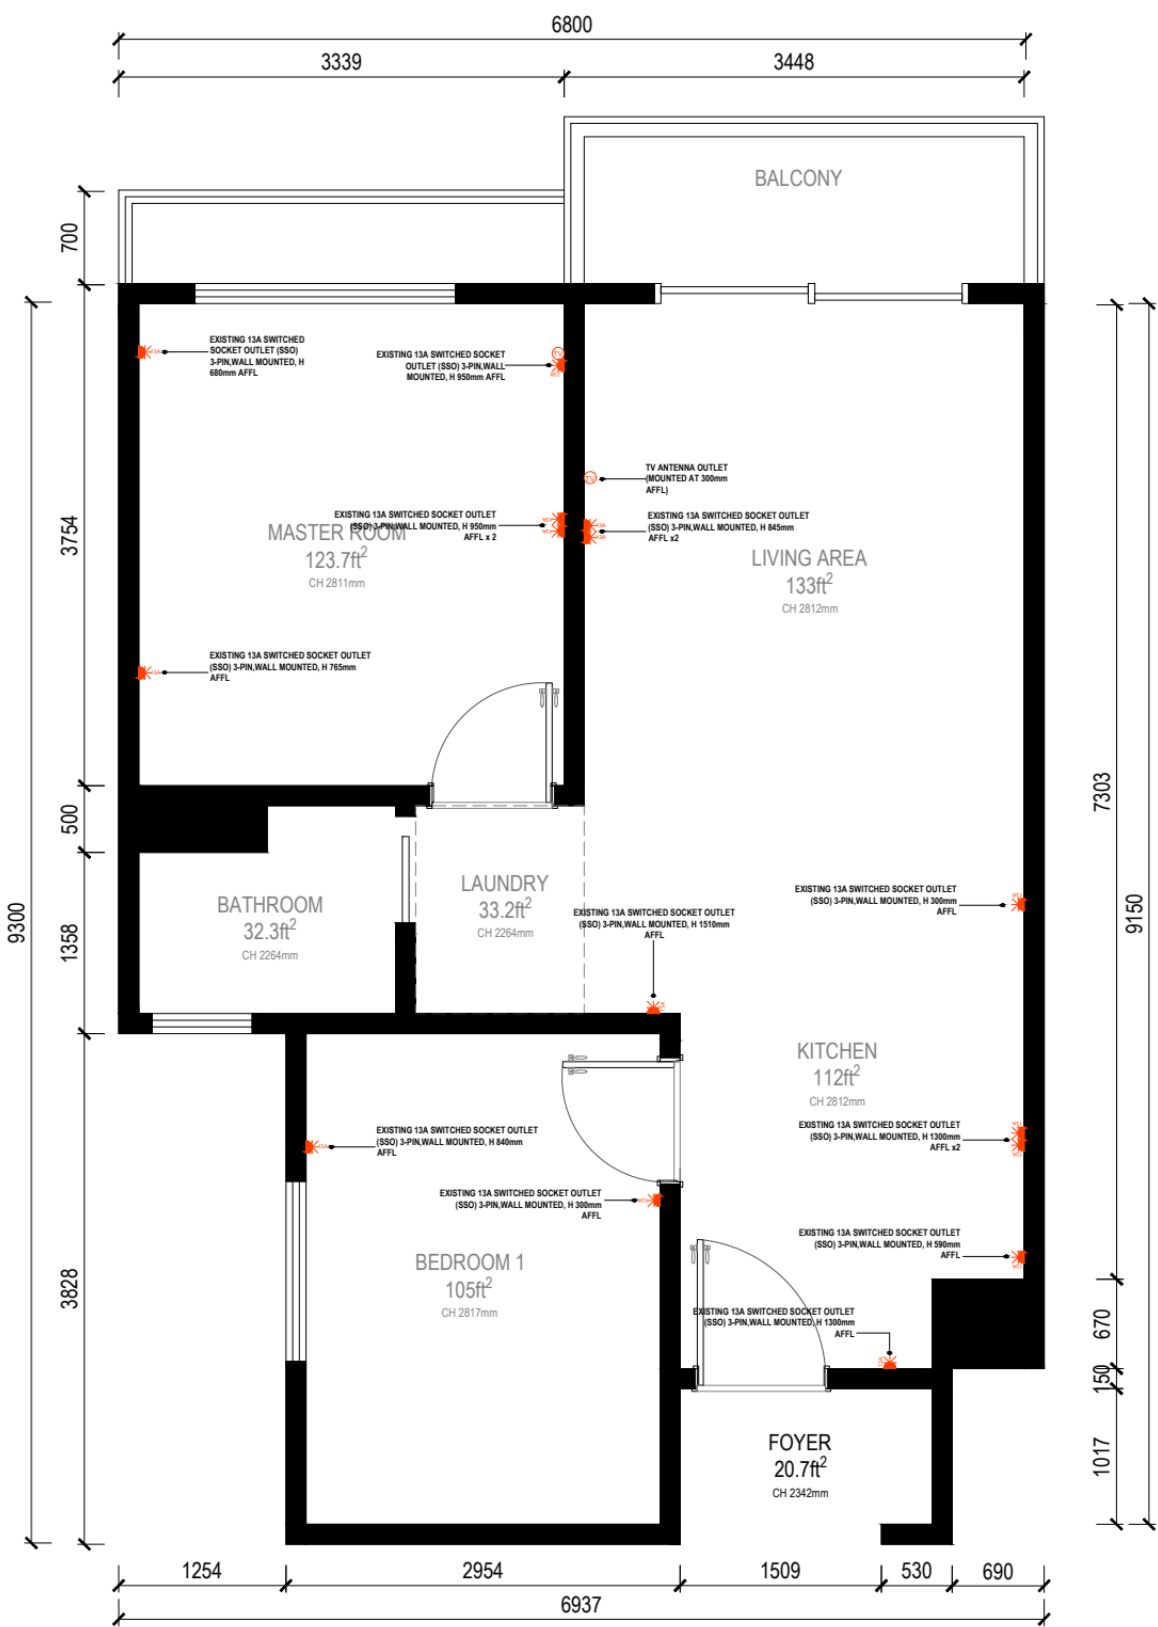


 EXISTING SOCKET PLAN

NO	LEGEND	ITEM	QTY
1		NEW 13A Switched Socket Outlet (SSO), 3-pin, Wall-mounted	13
2		TV ANTENNA OUTLET	2

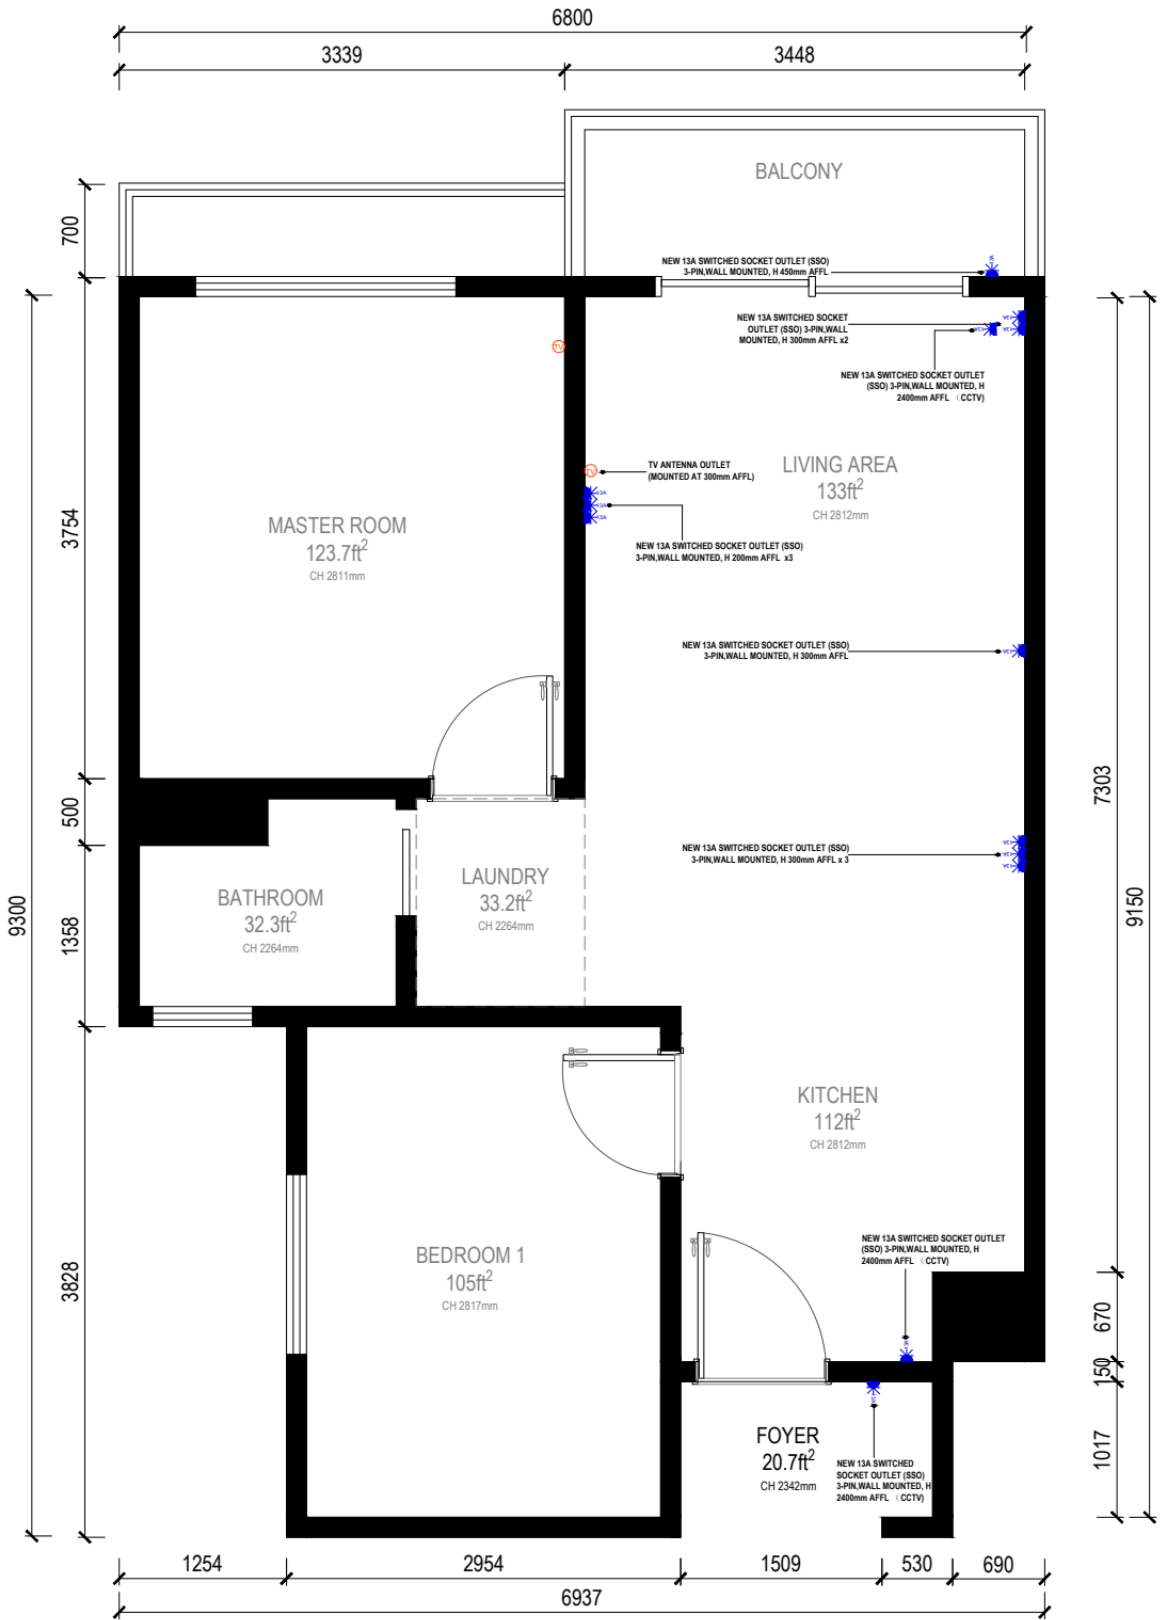


 NEW SOCKET PLAN

NO	LEGEND	ITEM	QTY
1		EXISTING 1-GANG SWITCH	6
2		EXISTING 3-GANG SWITCH	1
3		NEW 1- GANG SWITCH	2
4		NEW 3- GANG SWITCH	2
5		EXISTING 2-GANG SWITCH REPLACED WITH NEW 3-GANG SWITCH	1
6		EXISTING 2-GANG SWITCH REPLACED WITH NEW 4-GANG SWITCH	1
7		1-GANG SWITCH EXISTING POINT TO BE RETAINED (NOT IN USE)	2

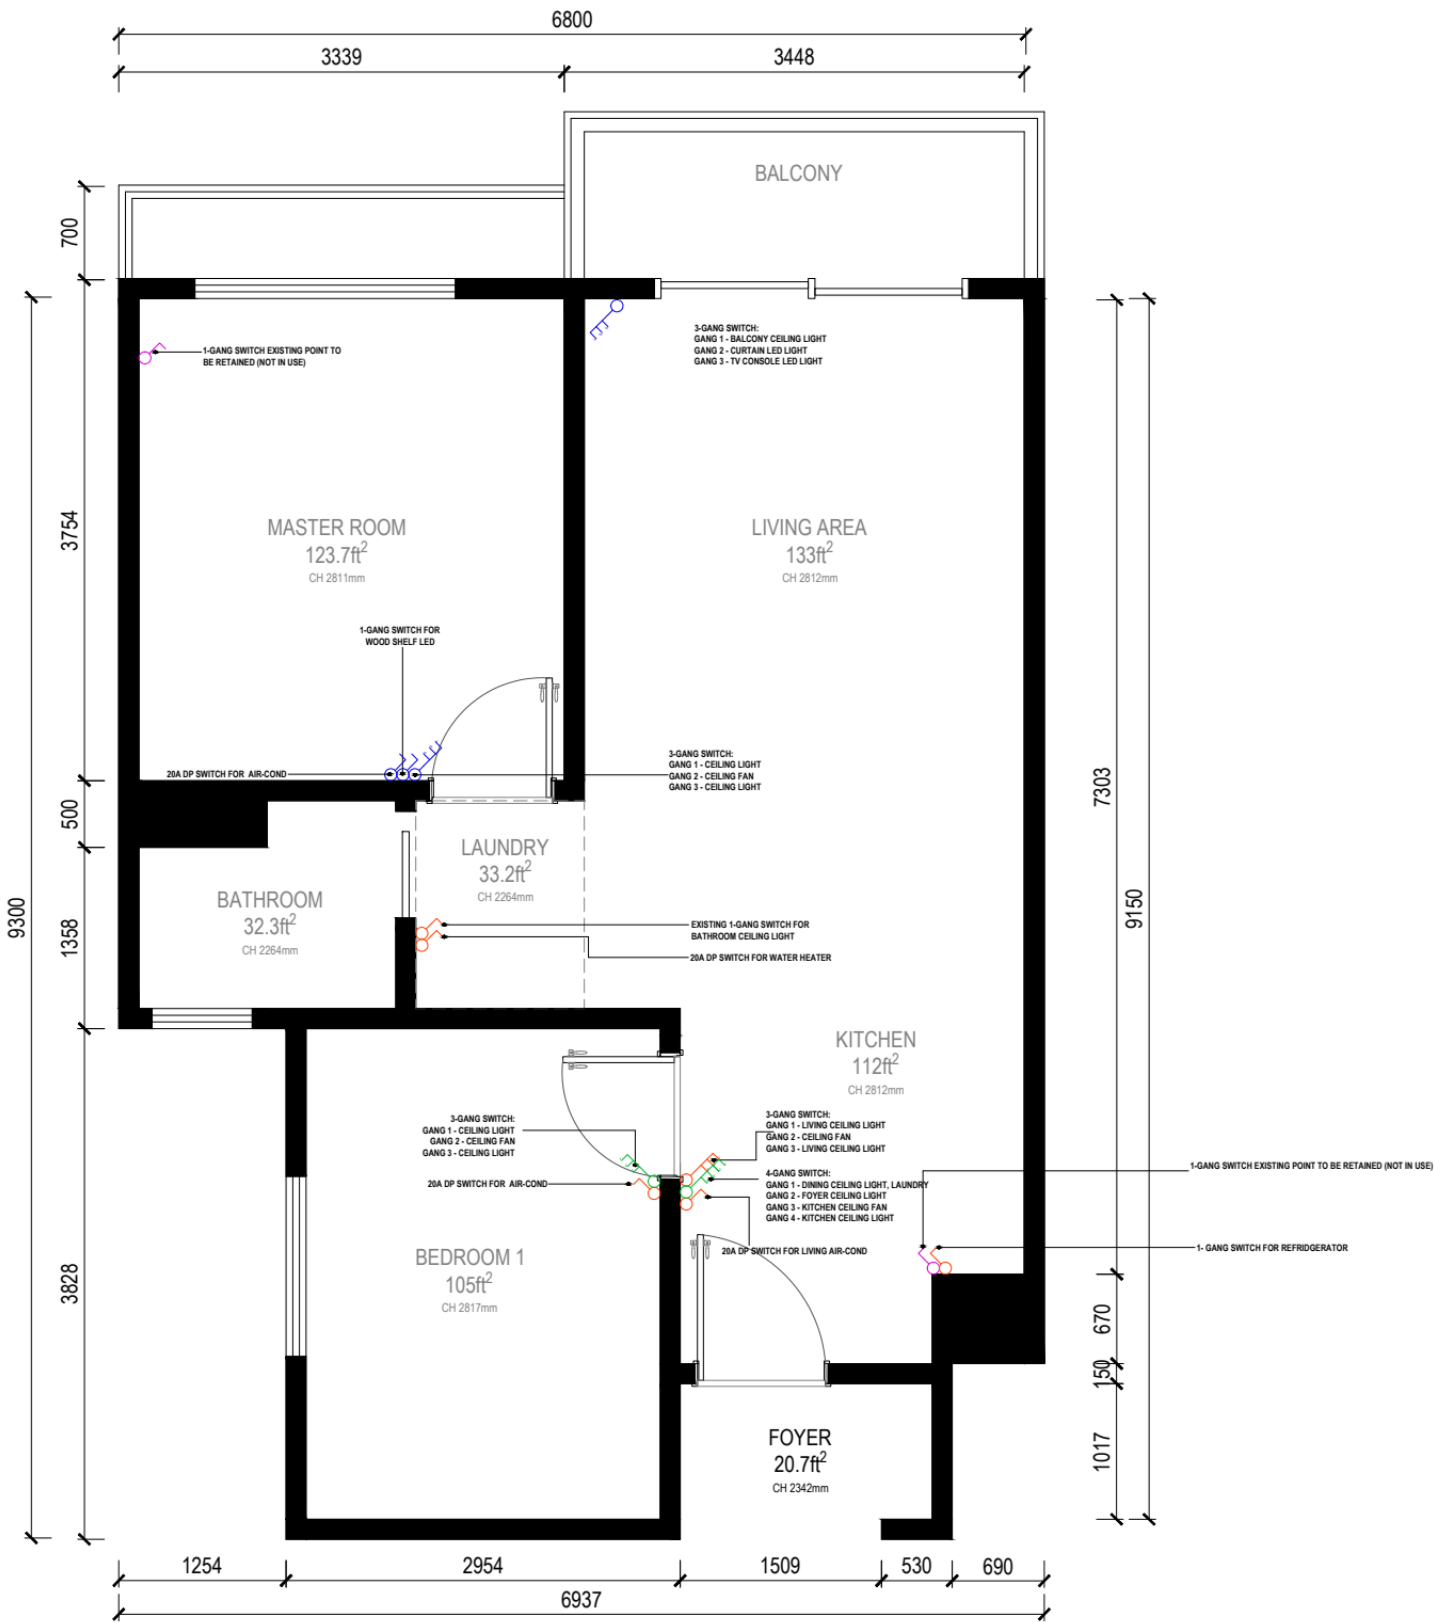


SWITCH PLAN

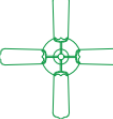
NO	LEGEND	ITEM	QTY
1		DOWNLIGHT R 100mm	11
2		EYEBALL 3500k R 100mm	12
3		SURFACE DOWNLIGHT R 150mm	1
4		FAN	4
5		L BOX 150mm(W)	2
6		LED LIGHT(LIVING CURTAIN) 20mm(W)	1
7		AIR-COND	3

 EXISTING FURNITURE

 BUILT-IN FURNITURE

REFLECTED CEILING PLAN

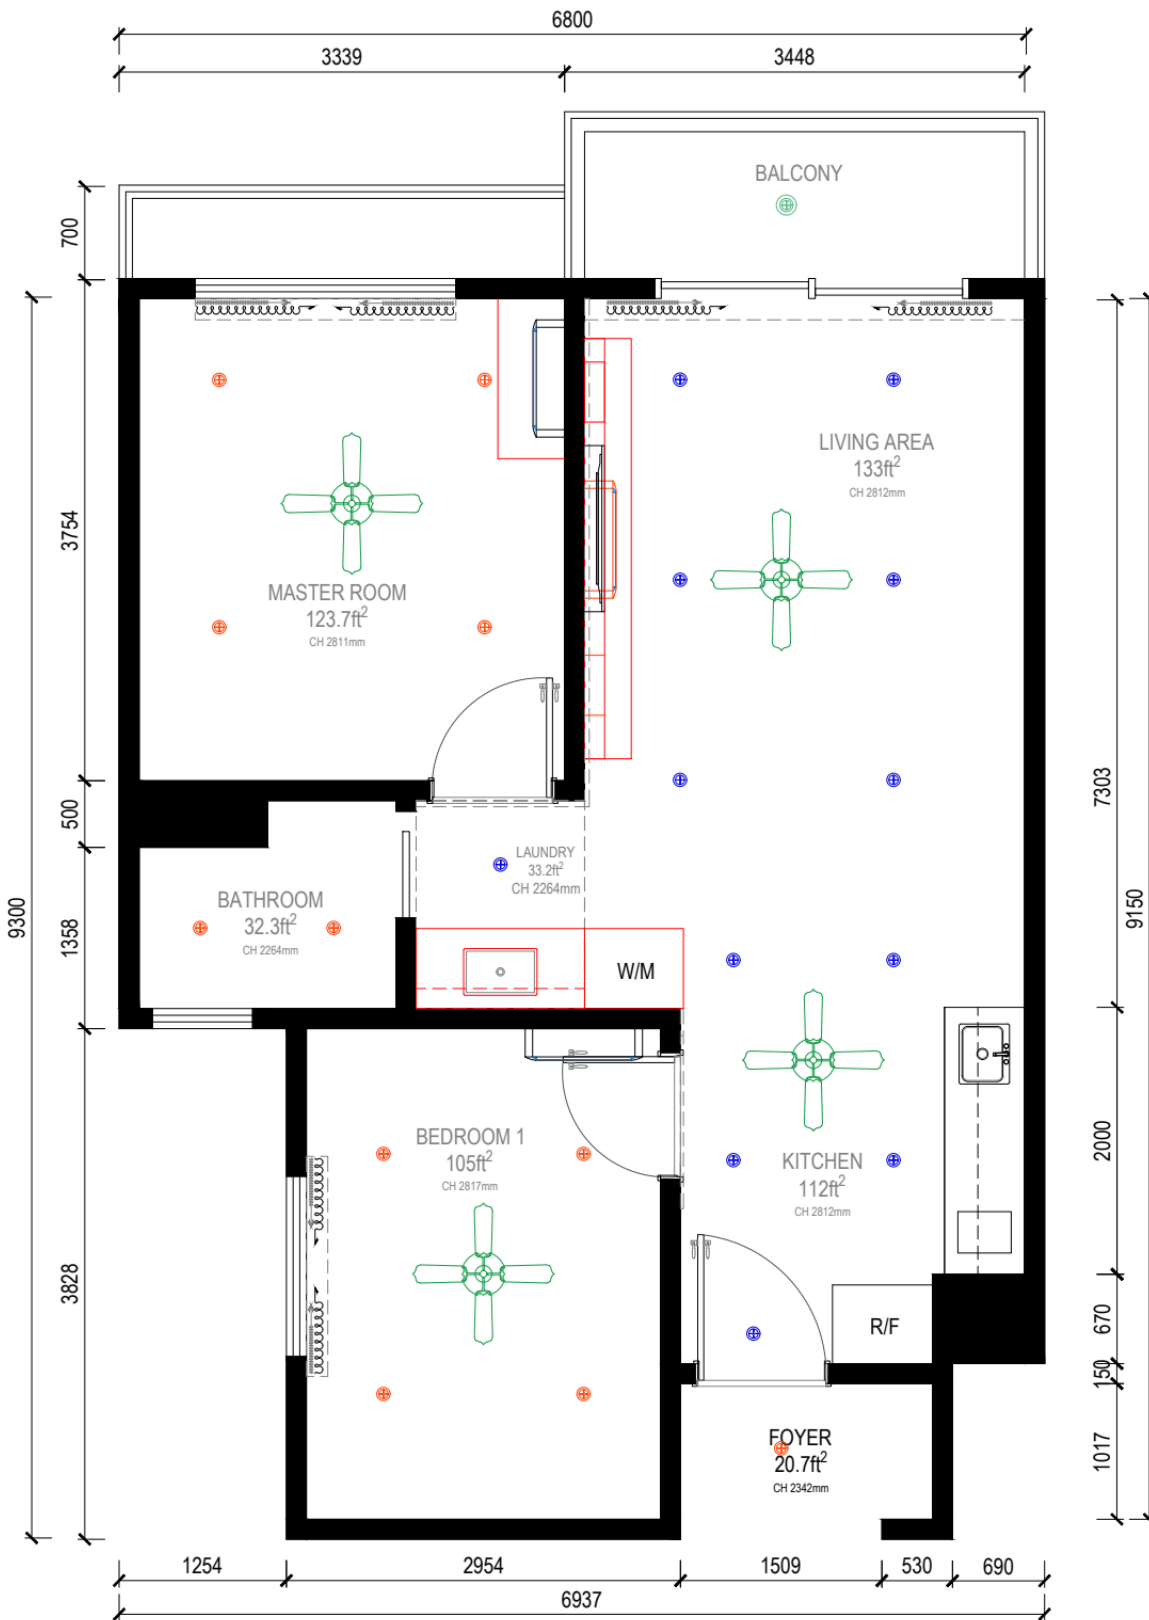


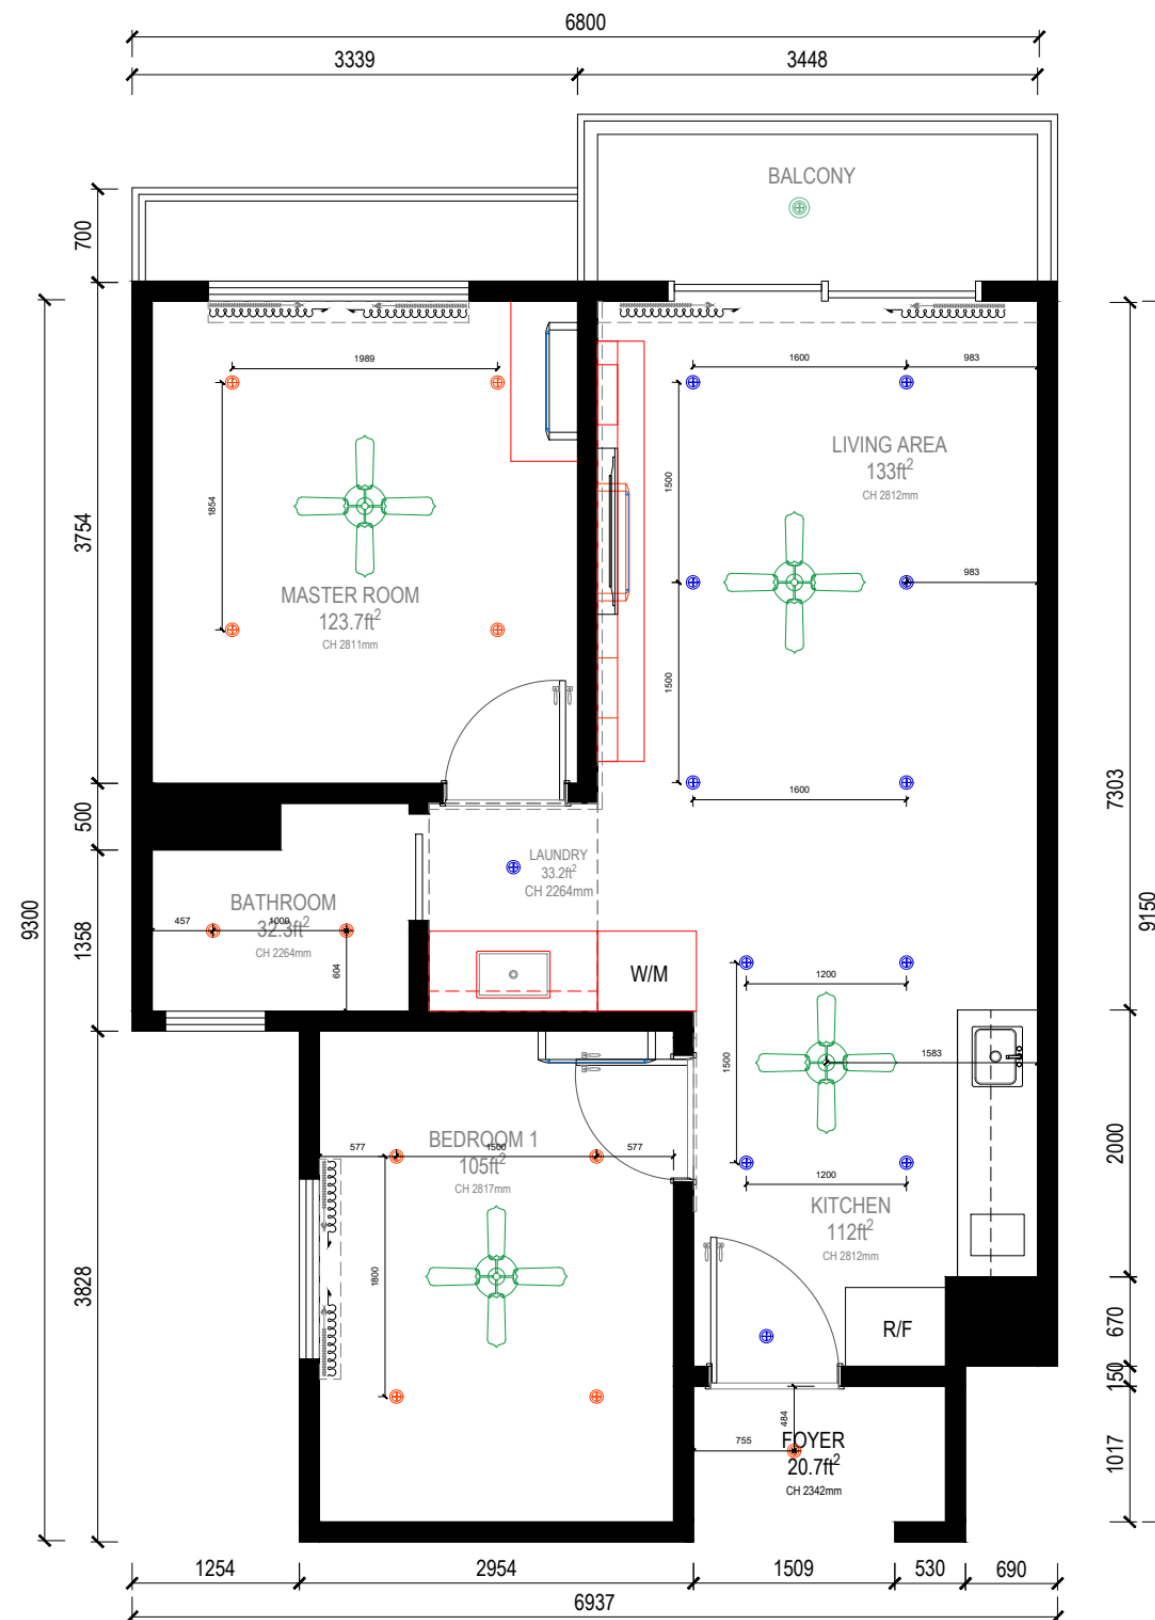


REFLECTED CEILING PLAN

NO	LEGEND	ITEM	QTY
1		EXISTING 1-GANG SWITCH	5
2		EXISTING 3-GANG SWITCH	1
3		NEW 1- GANG SWITCH	2
4		NEW 3- GANG SWITCH	2
5		EXISTING 2-GANG SWITCH REPLACED WITH NEW 3-GANG SWITCH	2
5		REMOVE EXISTING 1-GANG SWITCH	2

NO	LEGEND	ITEM	QTY
1		DOWNLIGHT R 100mm	11
2		EYEBALL 3500k R 100mm	12
3		SURFACE DOWNLIGHT R 150mm	1
4		FAN	4
5		L BOX 150mm(W)	2
6		LED LIGHT(LIVING CURTAIN) 20mm(W)	1
7		AIR-COND	3

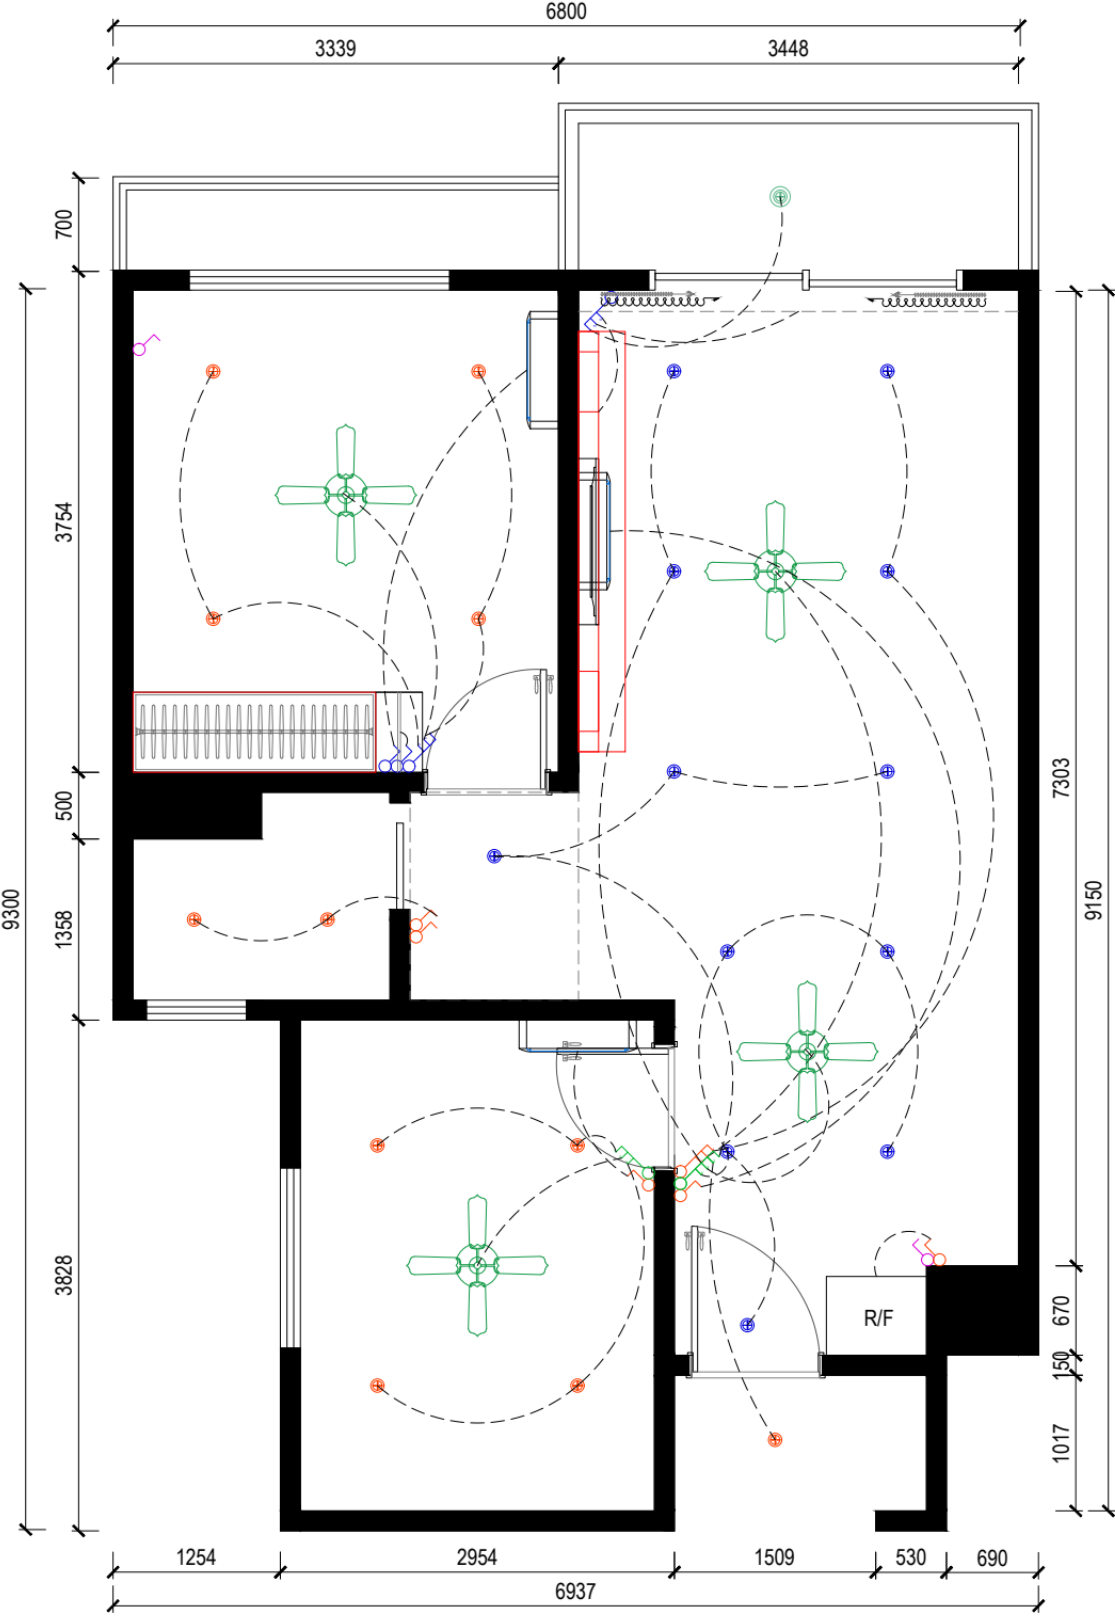

LOOPING PLAN

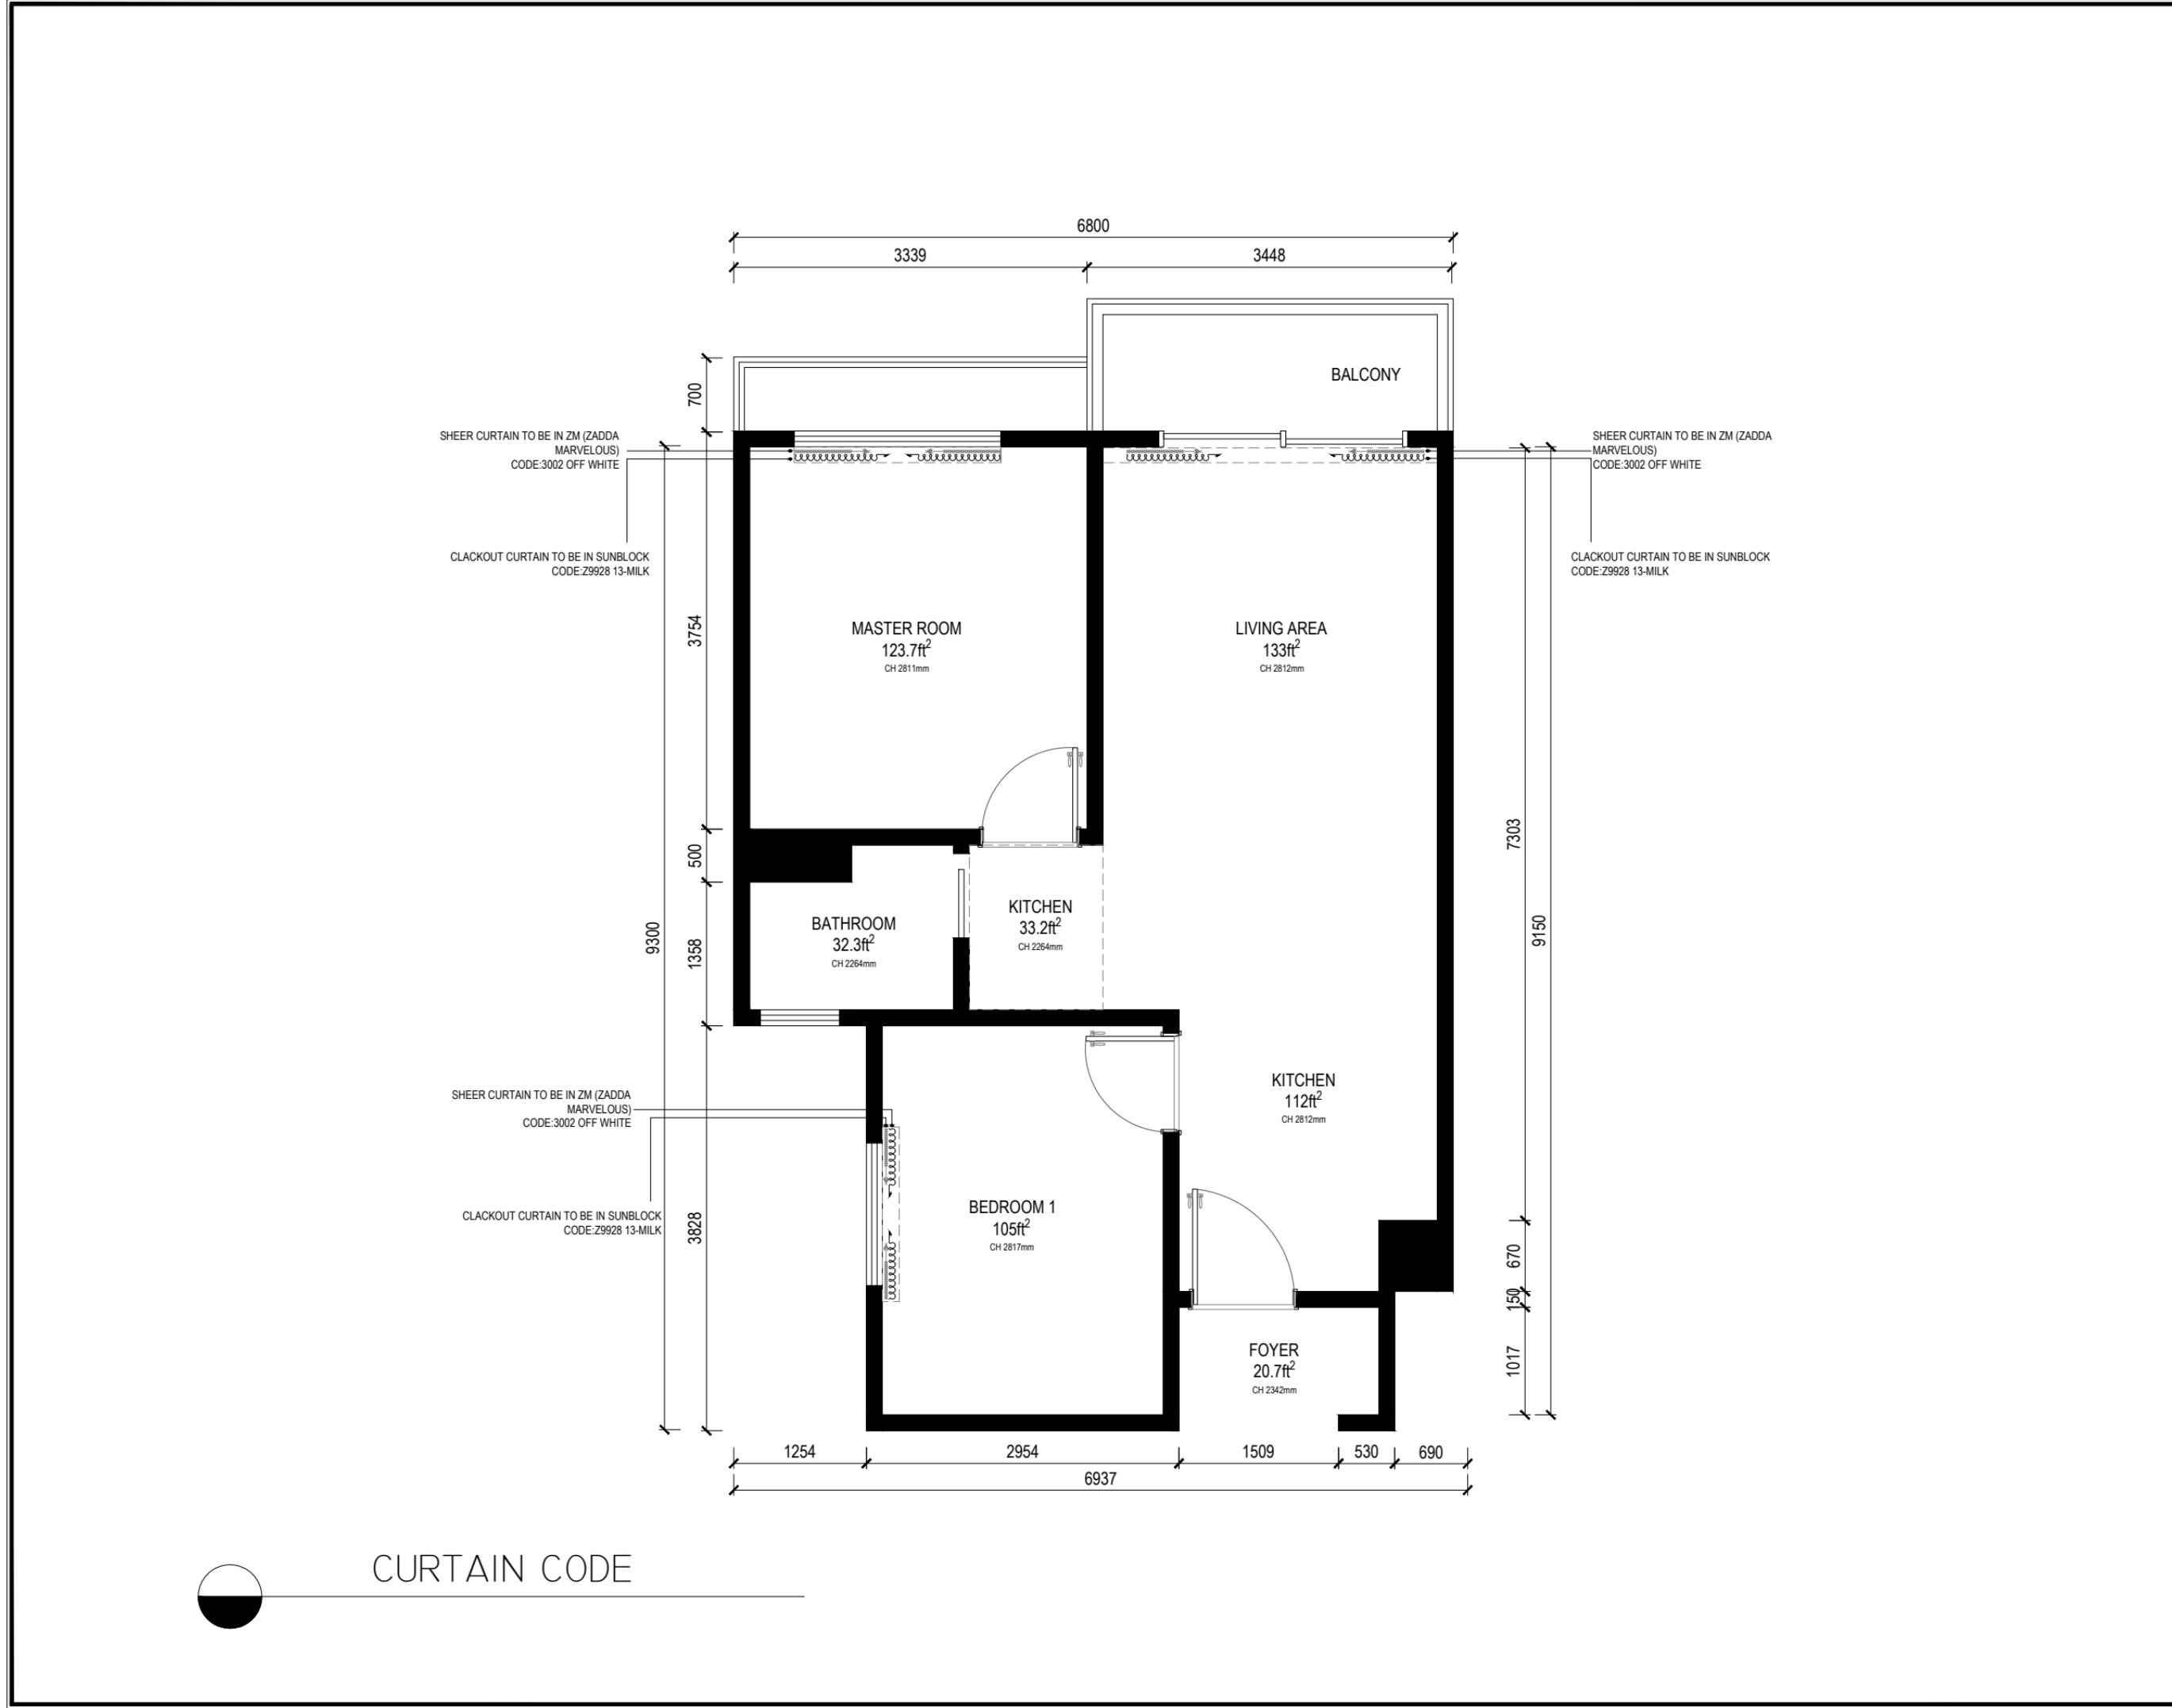

Public project drawing edition

Selected drawings. Original page references appear on each drawing.

This edition retains all eligible design pages.

如需完整项目资料，欢迎联系

For complete project information, please get in touch.

kimi331kayeng@icloud.com