



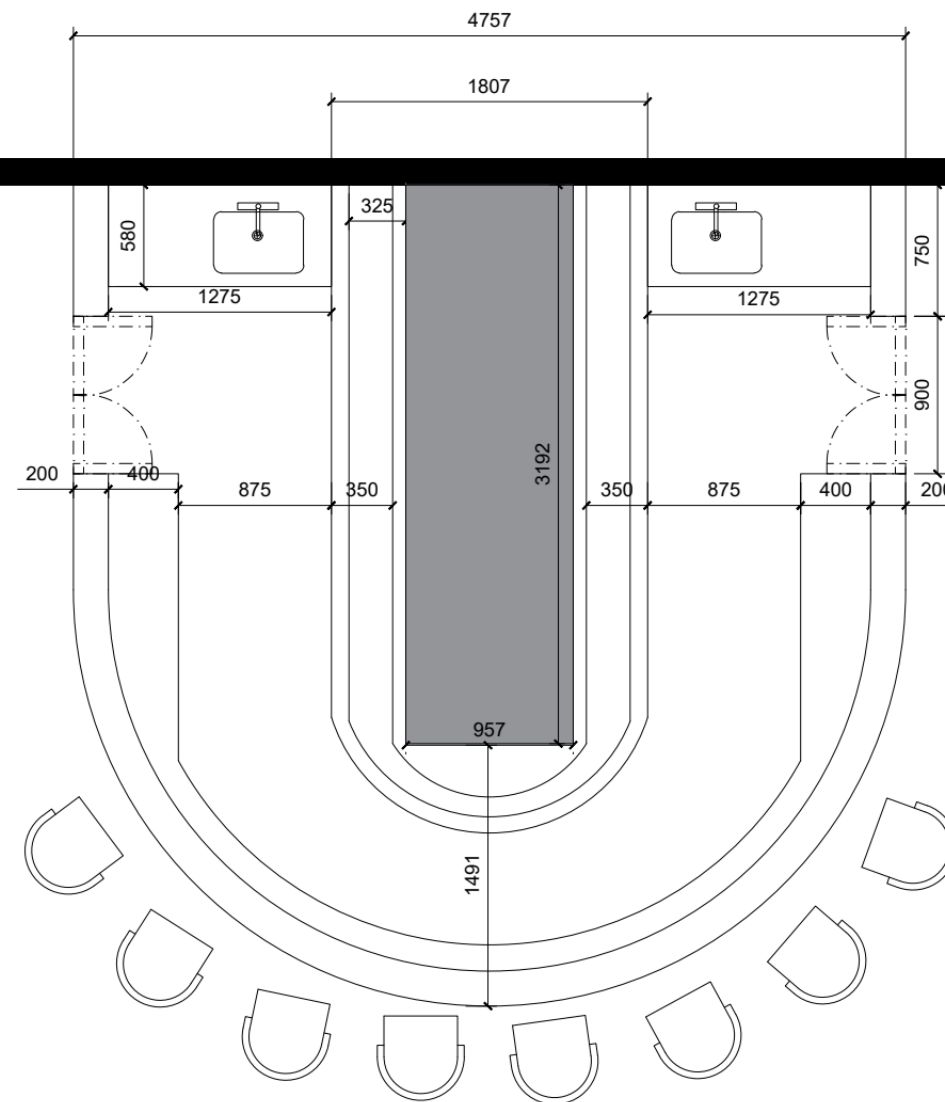


FURNITURE LAYOUT PLAN

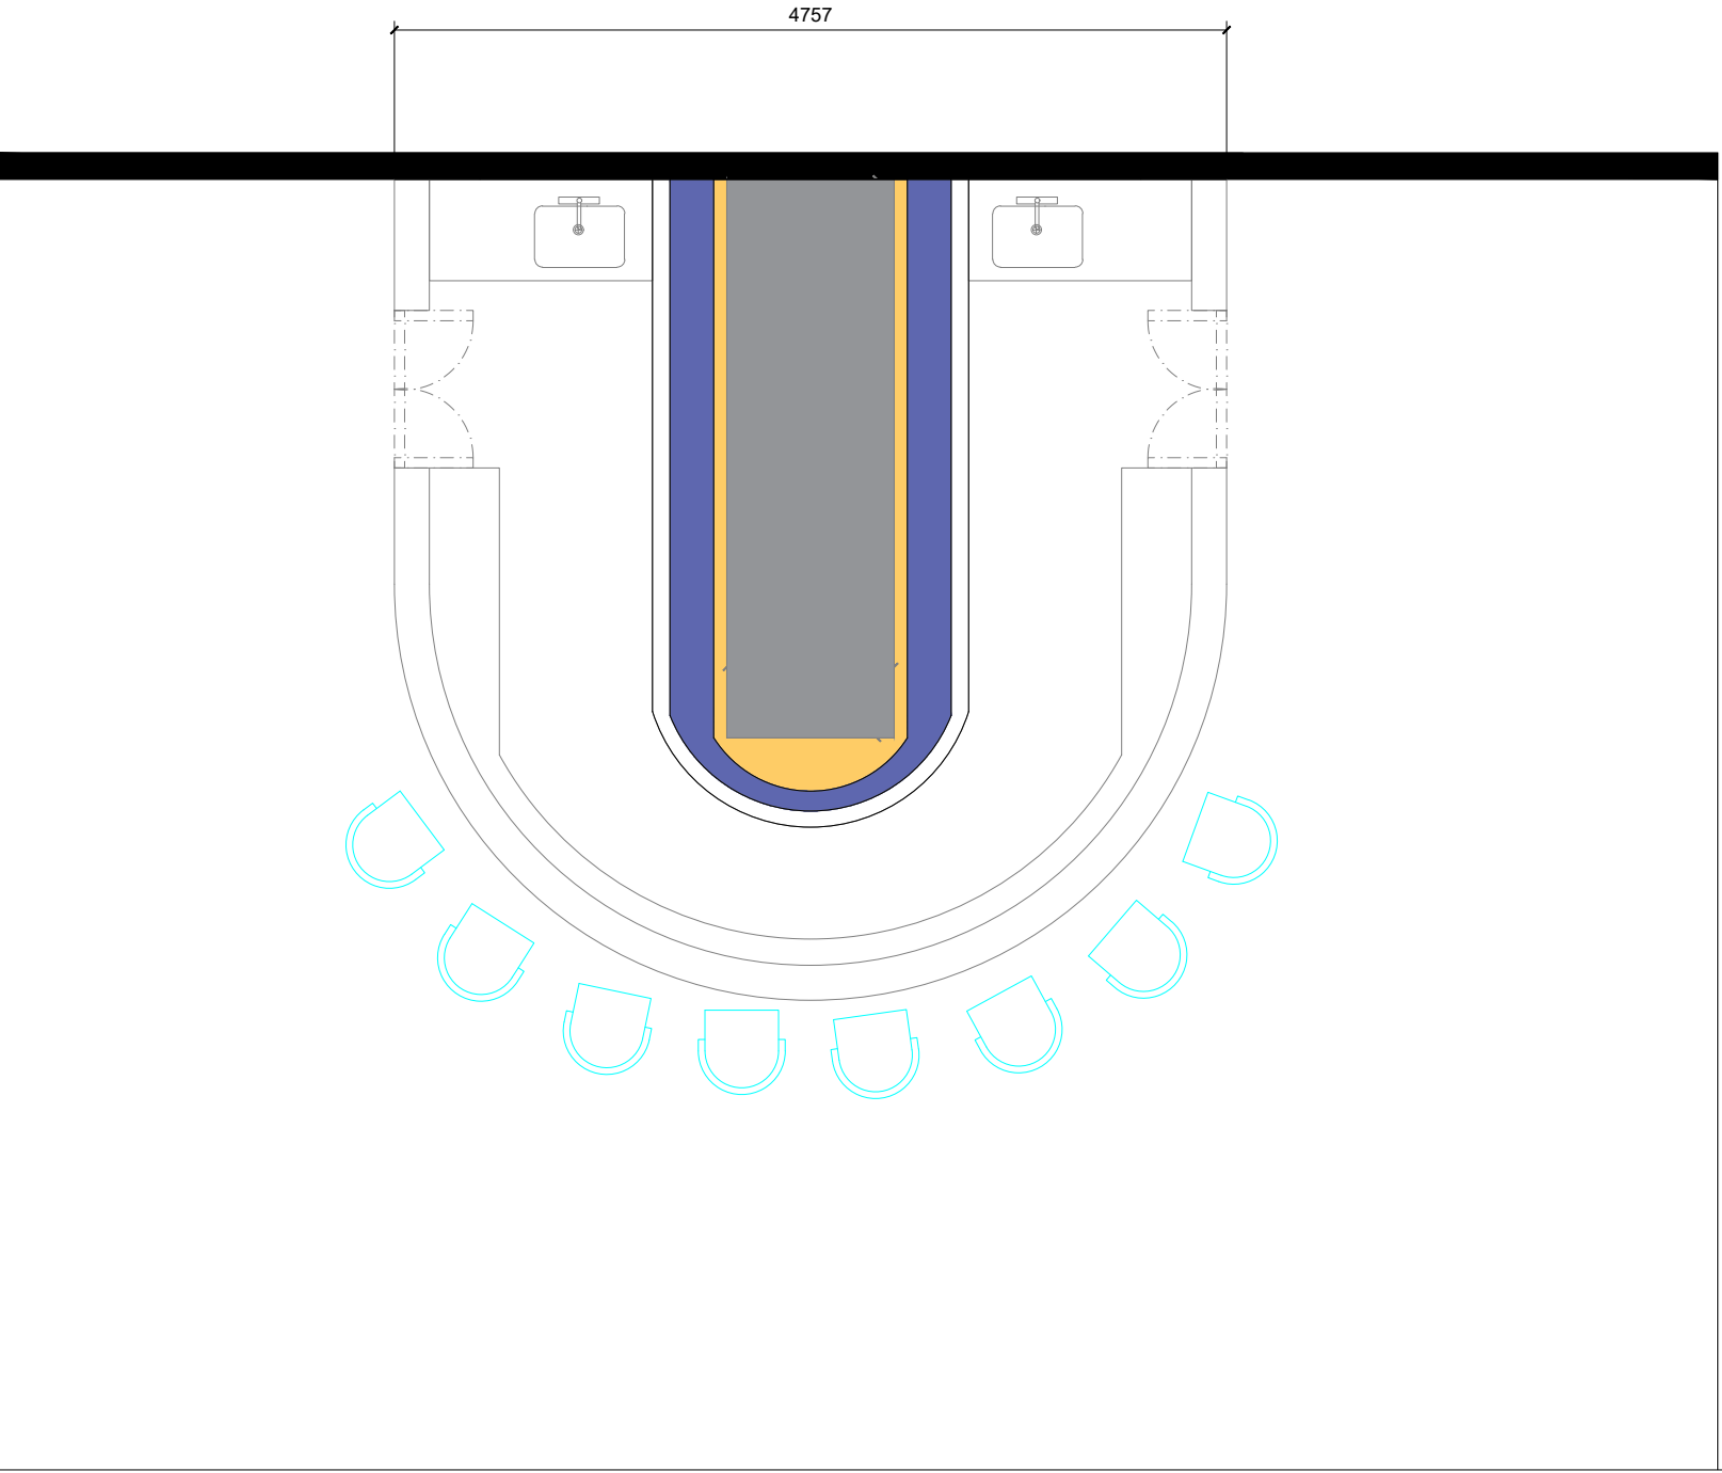


REFLECTED CEILING PLAN

SYM	DESCRIPTION
	3000K LED STRIP LIGHTING
	10MM ORANGE TRANCLUCENT ACRYLIC PANEL

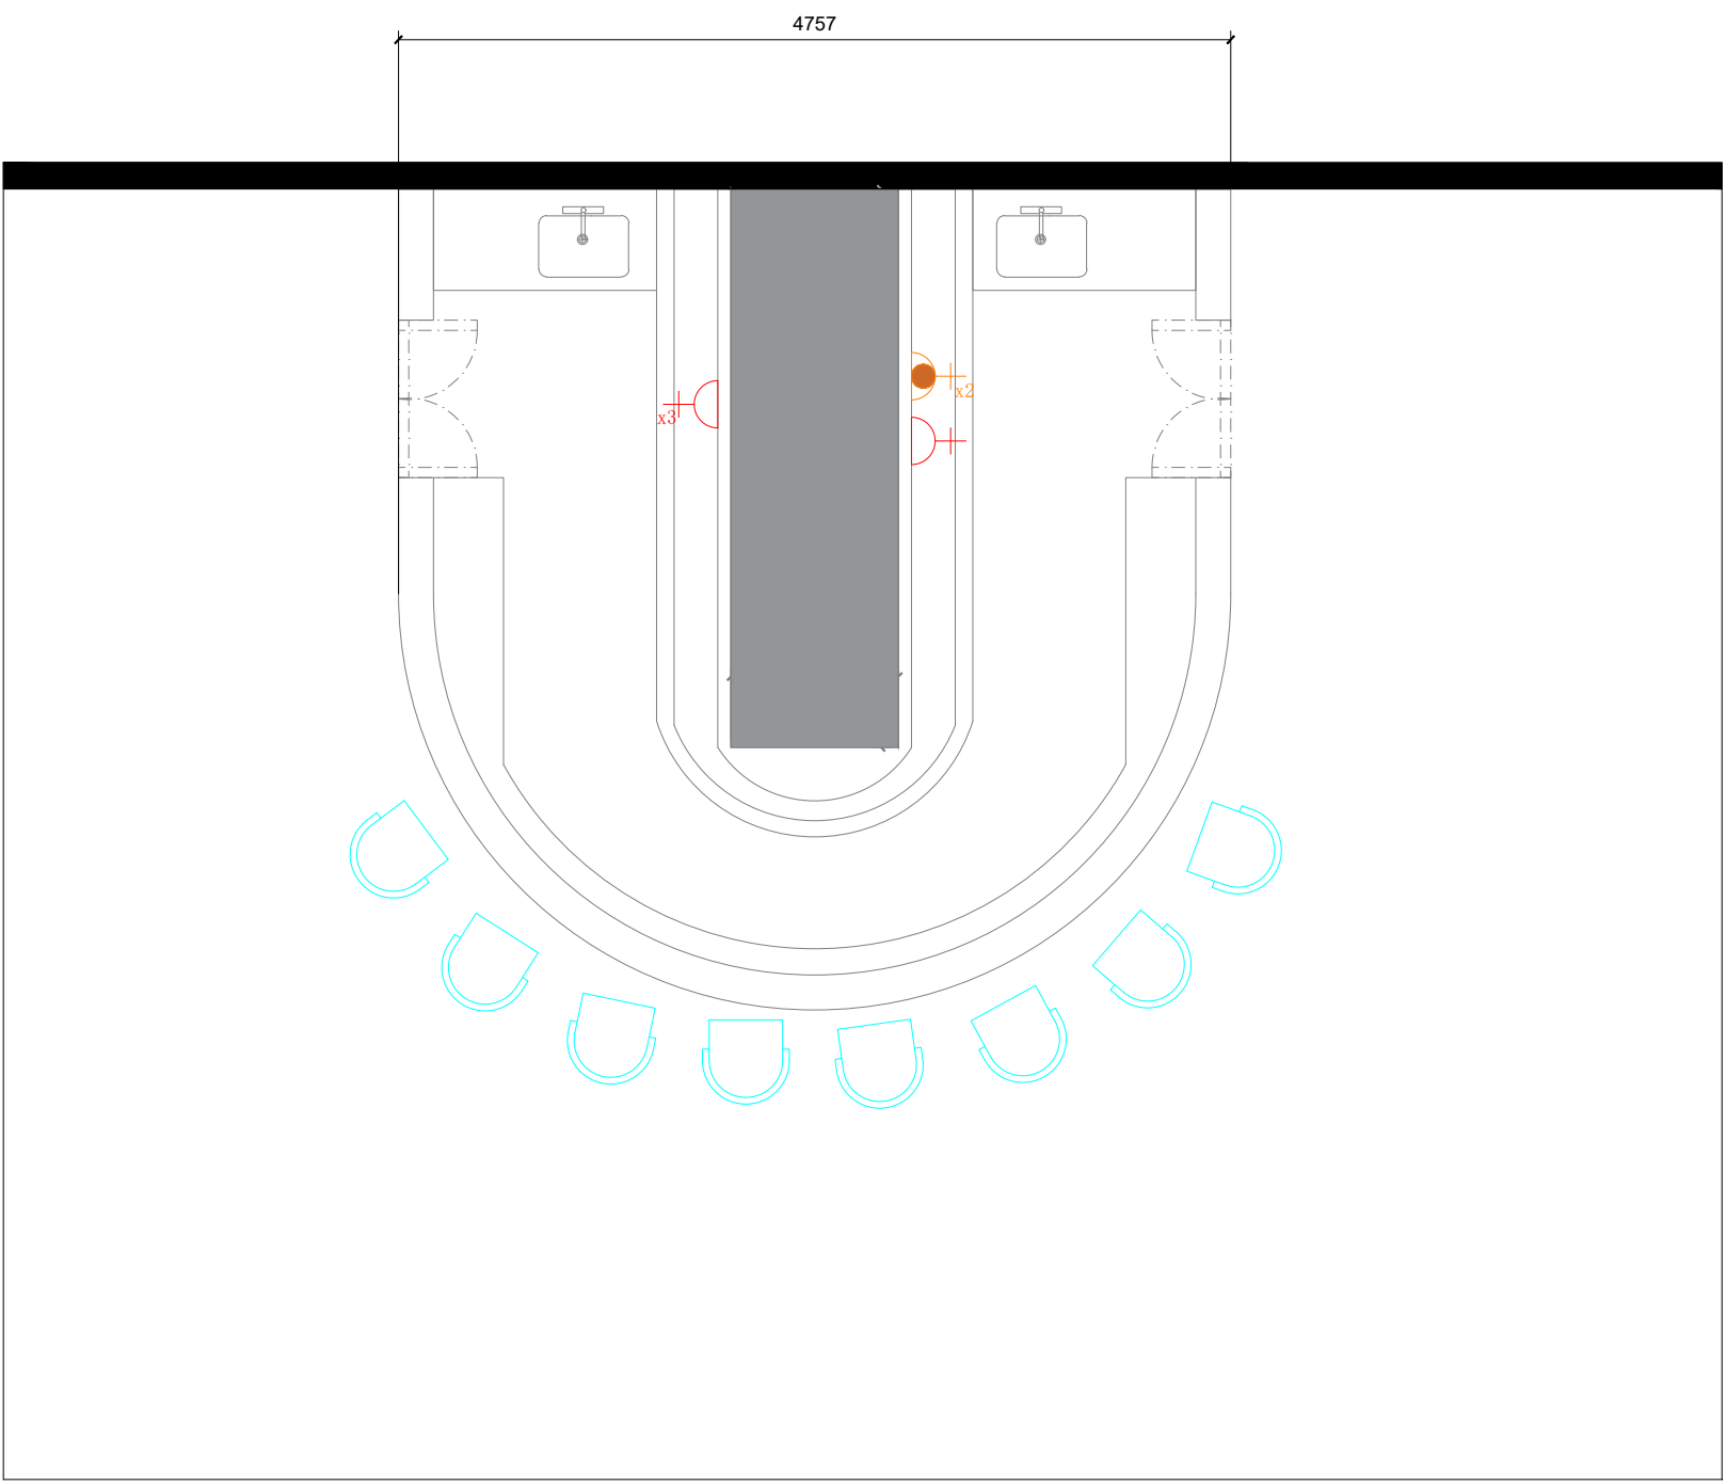


CODE	DESCRIPTION	QTY
	13 AMP EXISITING SOCKET POINT	2
	13 AMP SOCKET POINT	4

M&E PLAN

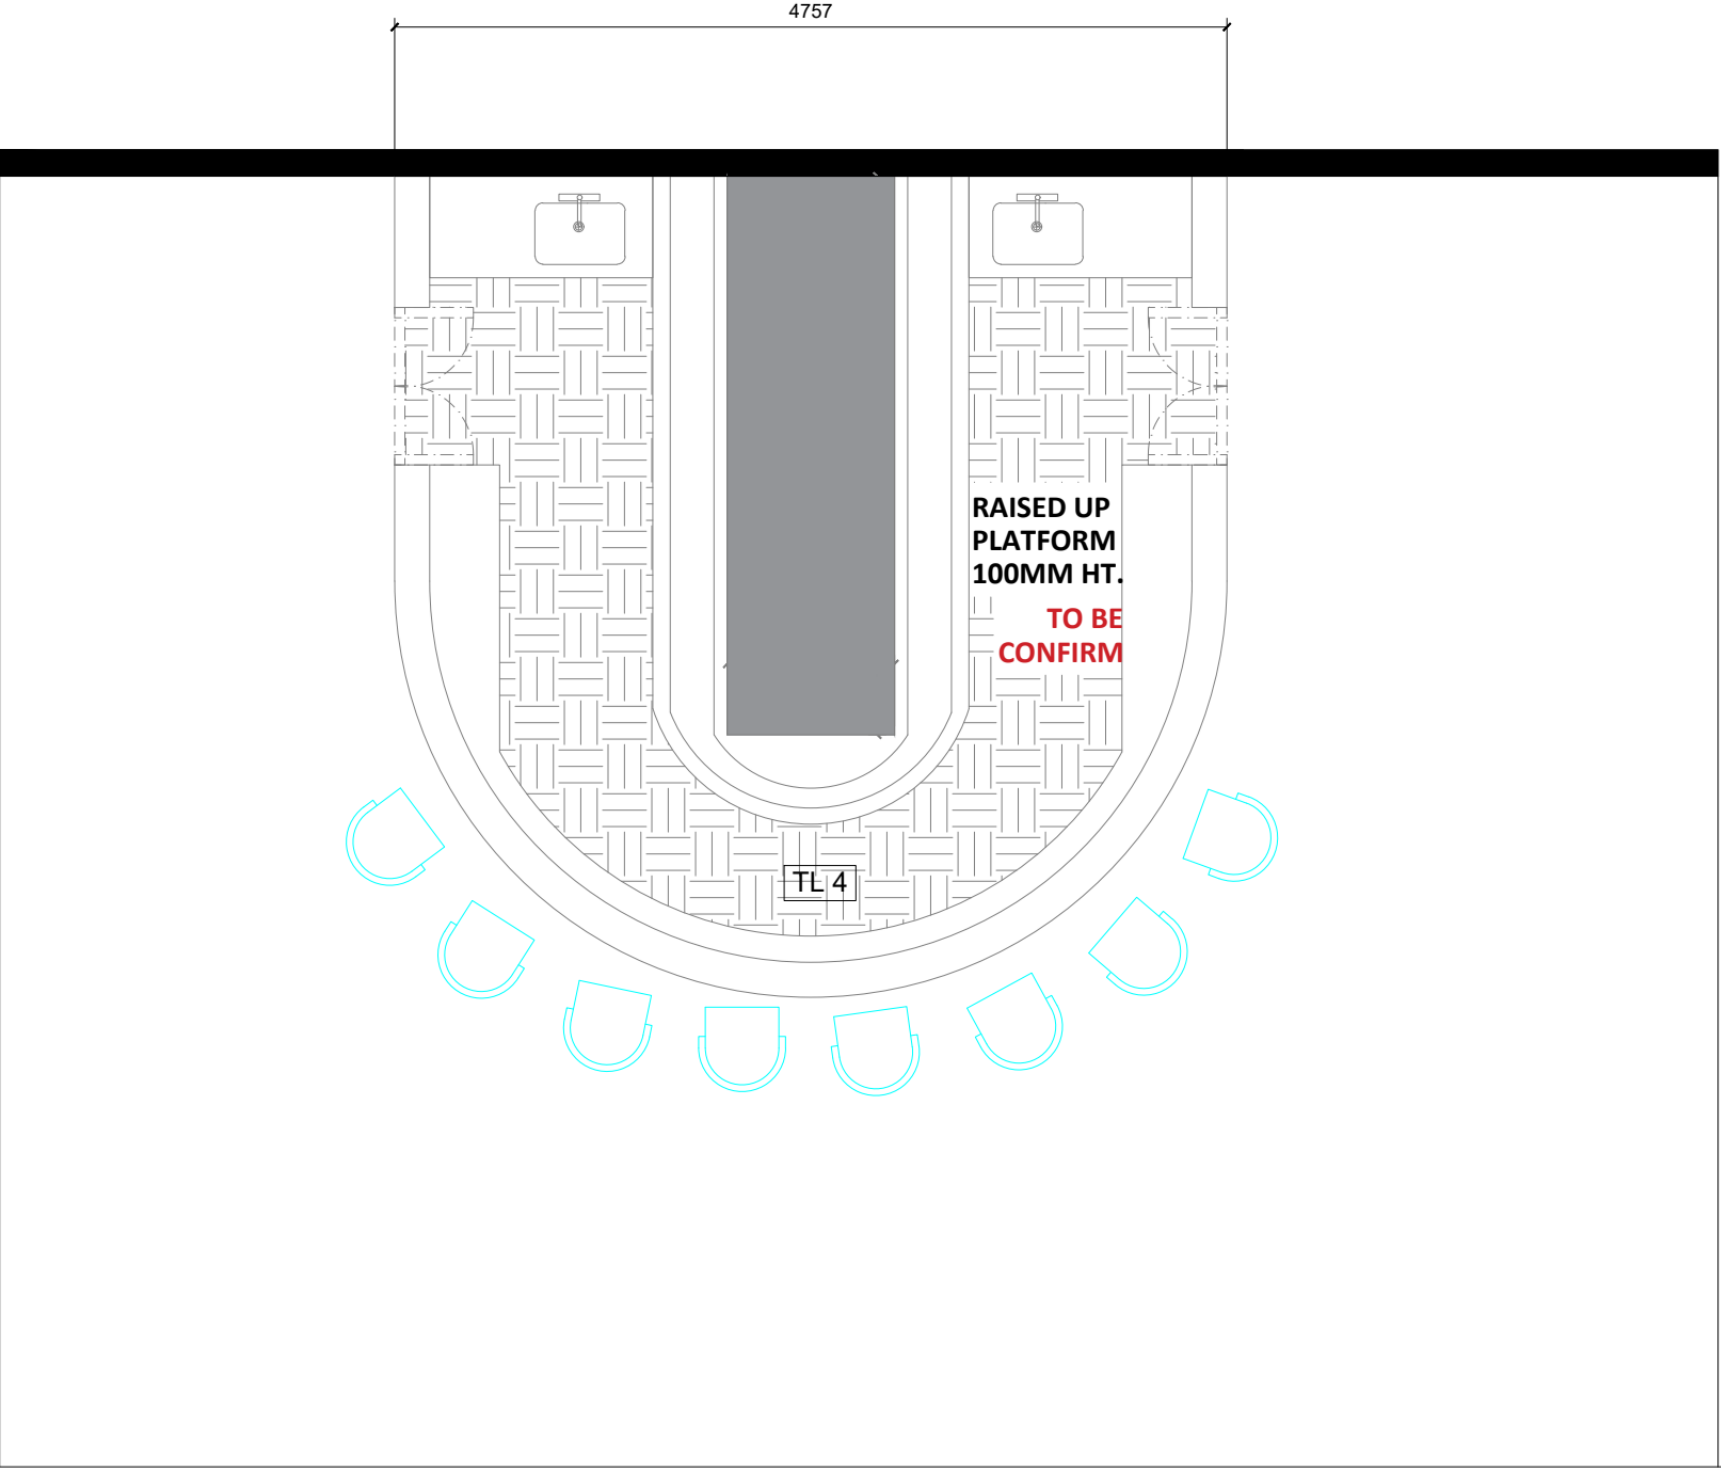


FLOOR FINISHES PLAN


CODE	DESCRIPTION	SYM	QTY(SQFT)
TL 4	BEVERAGE AREA FLOOR TILES KITCHEN ANTI SLIP BLACK FLOOR TILES		210


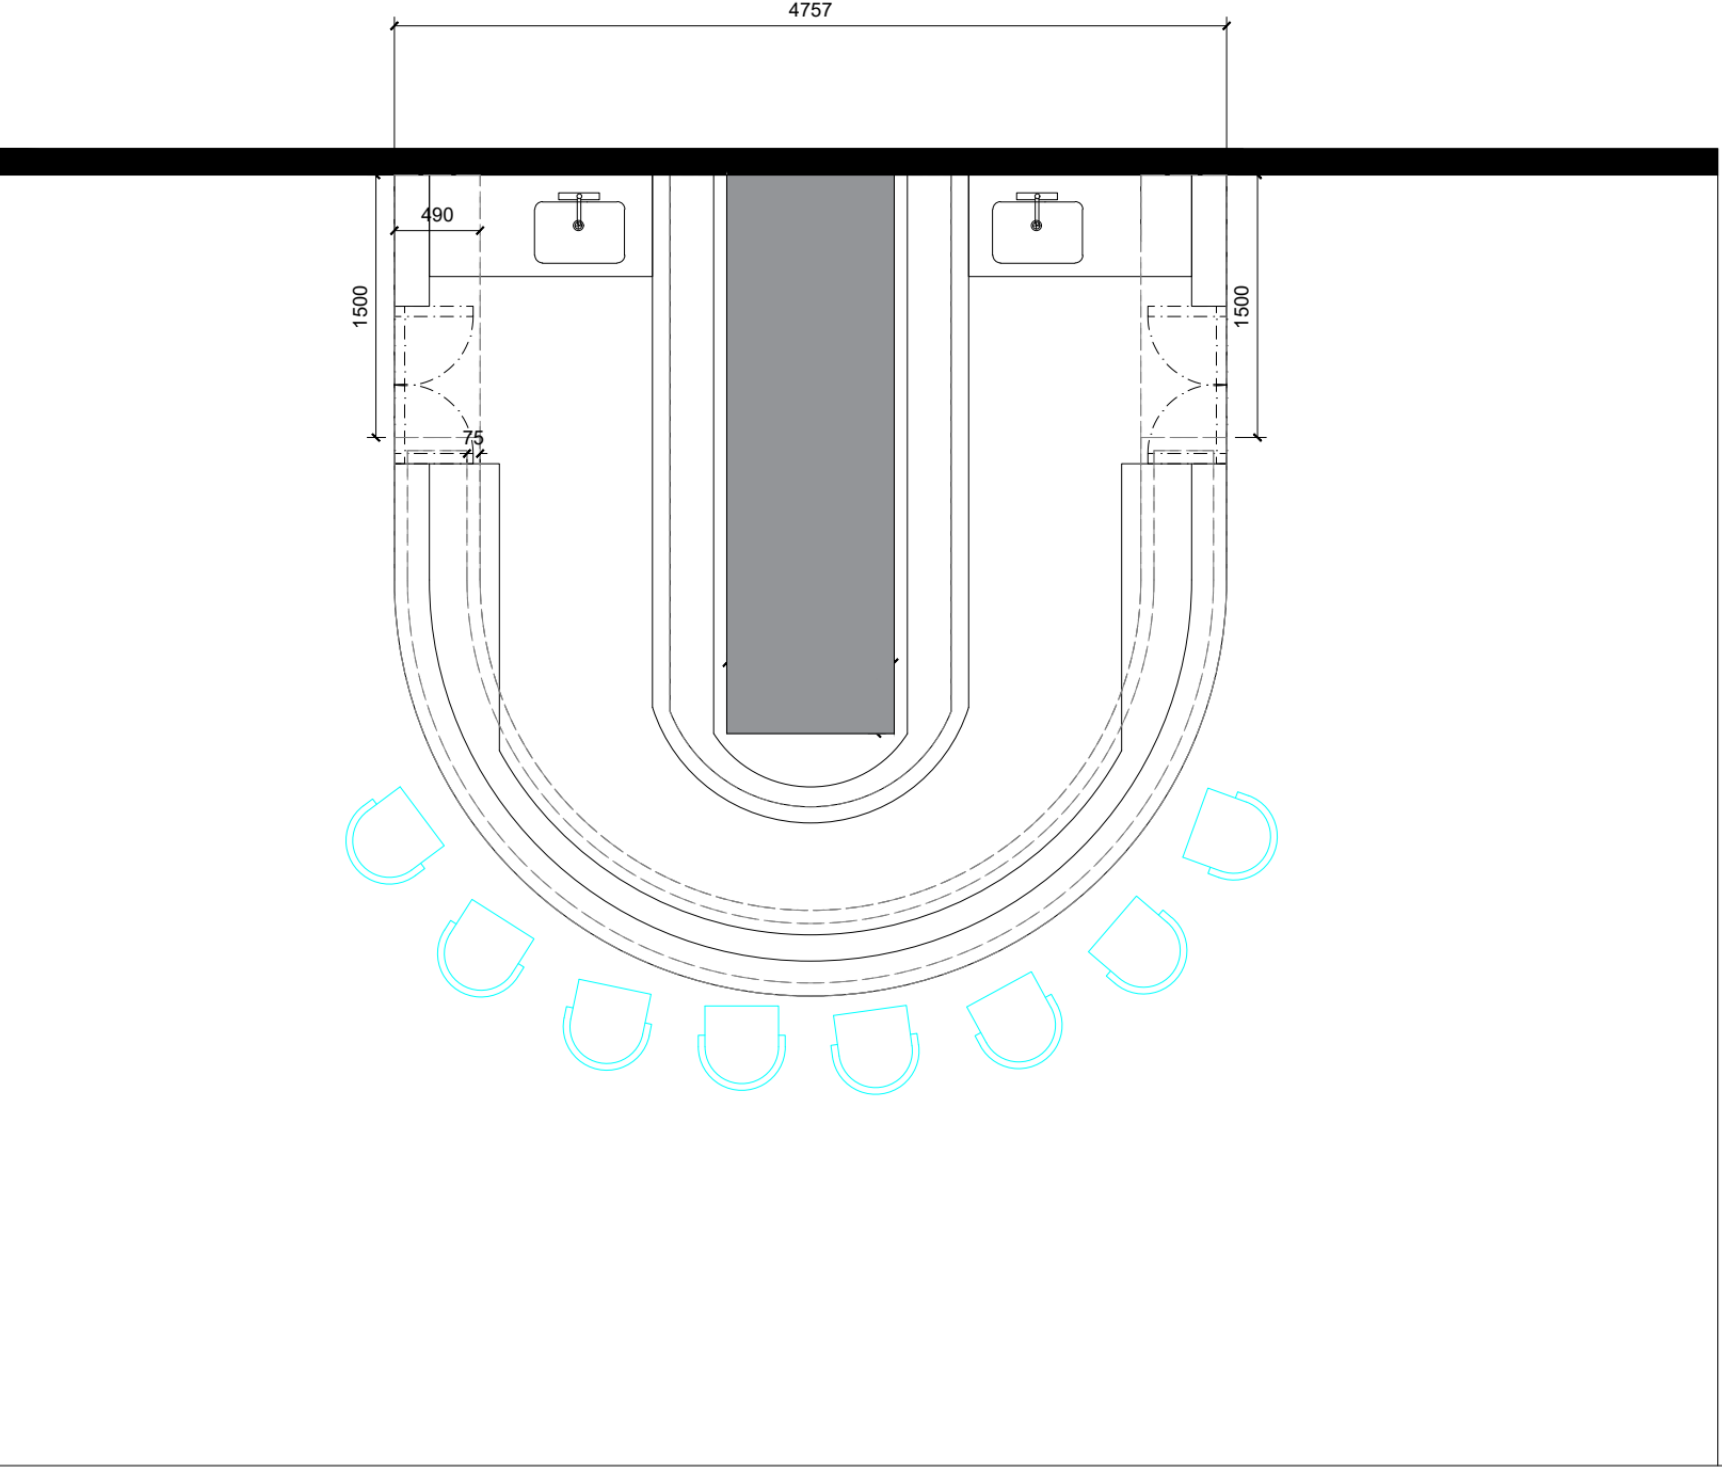


CEILING PLAN

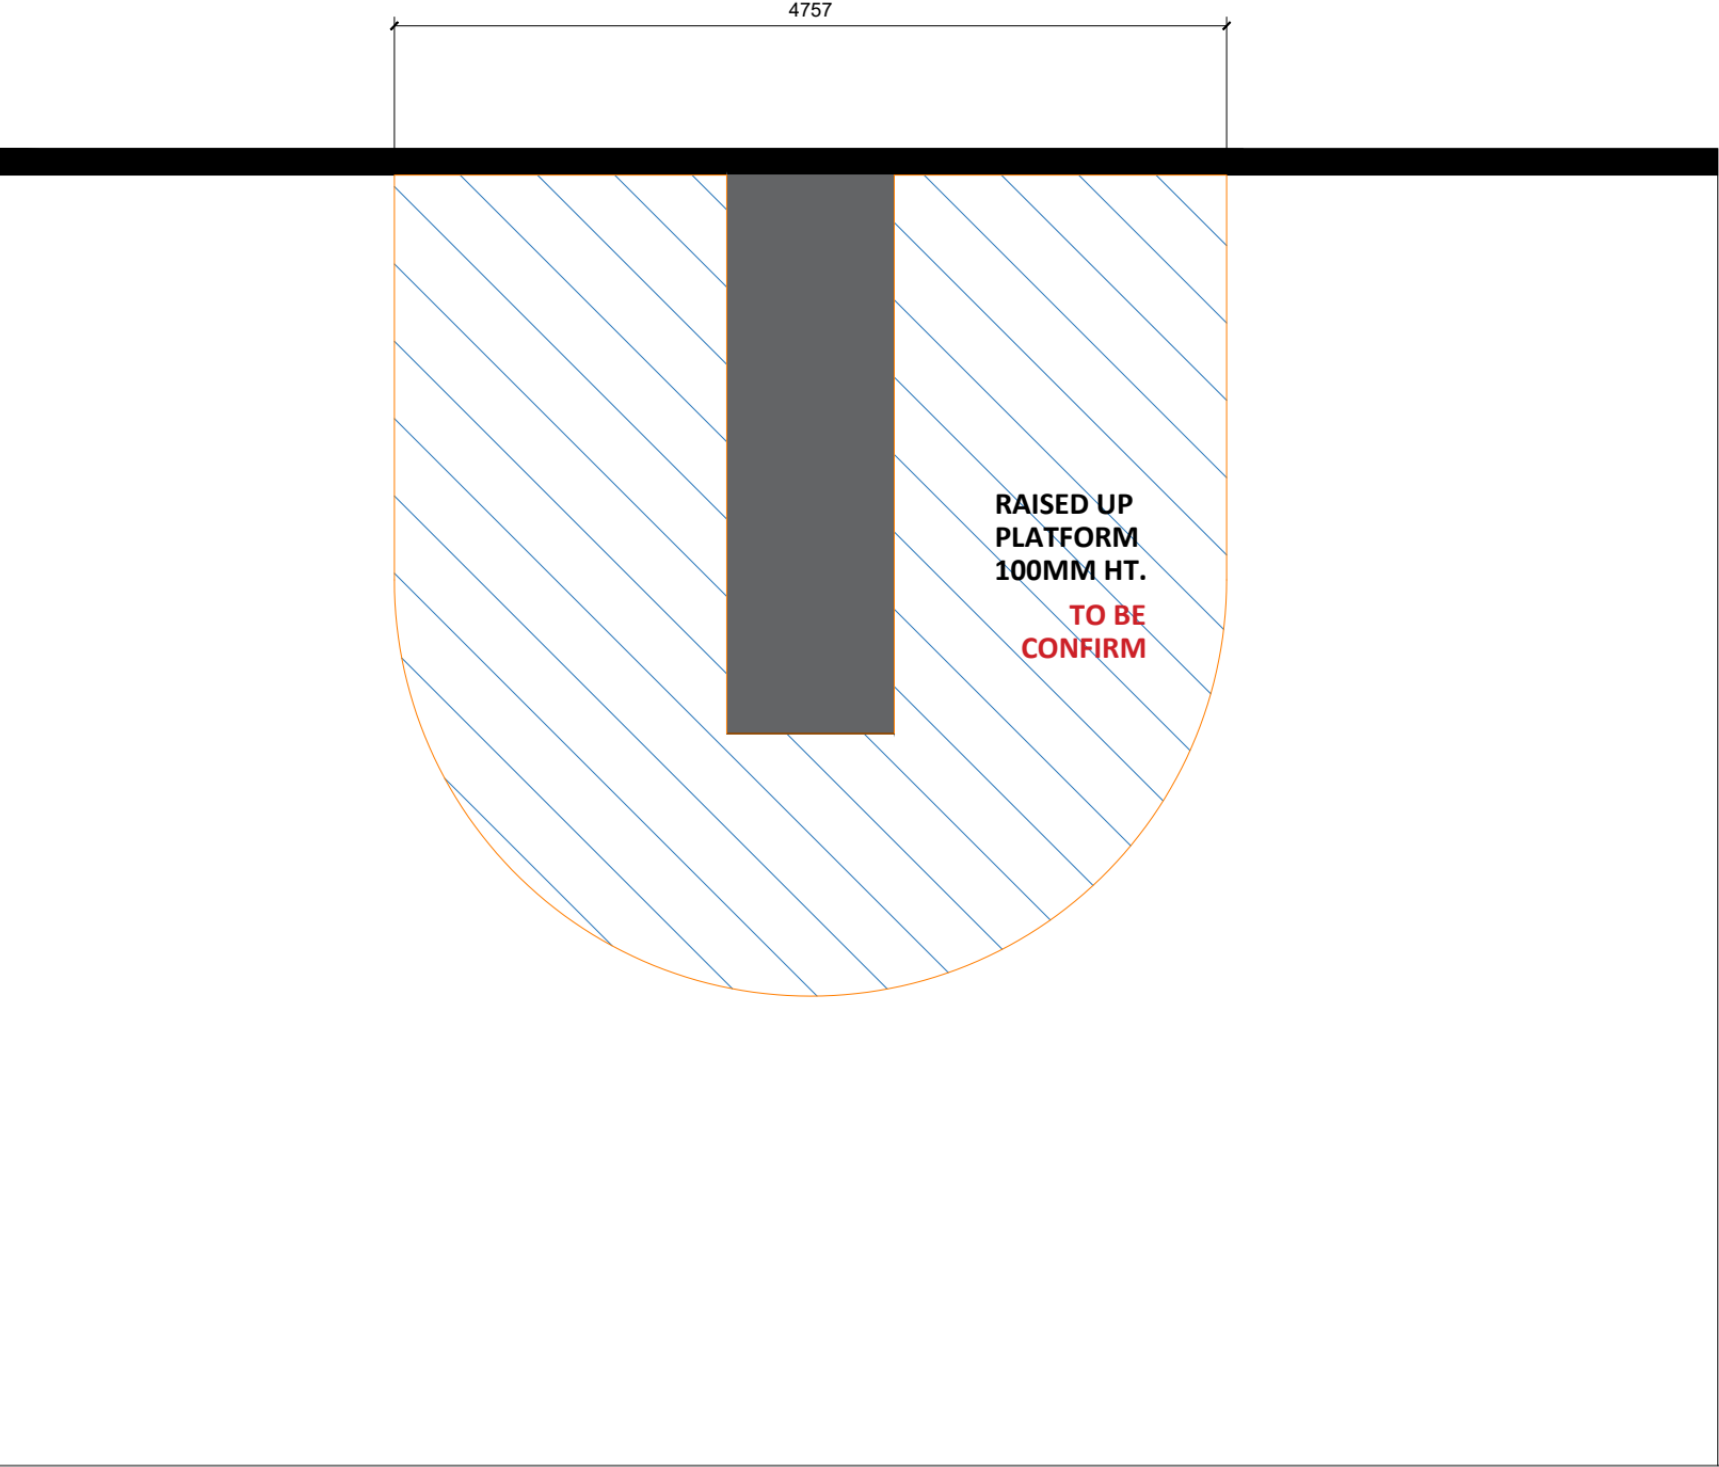


WATERPROOFING LAYOUT PLAN

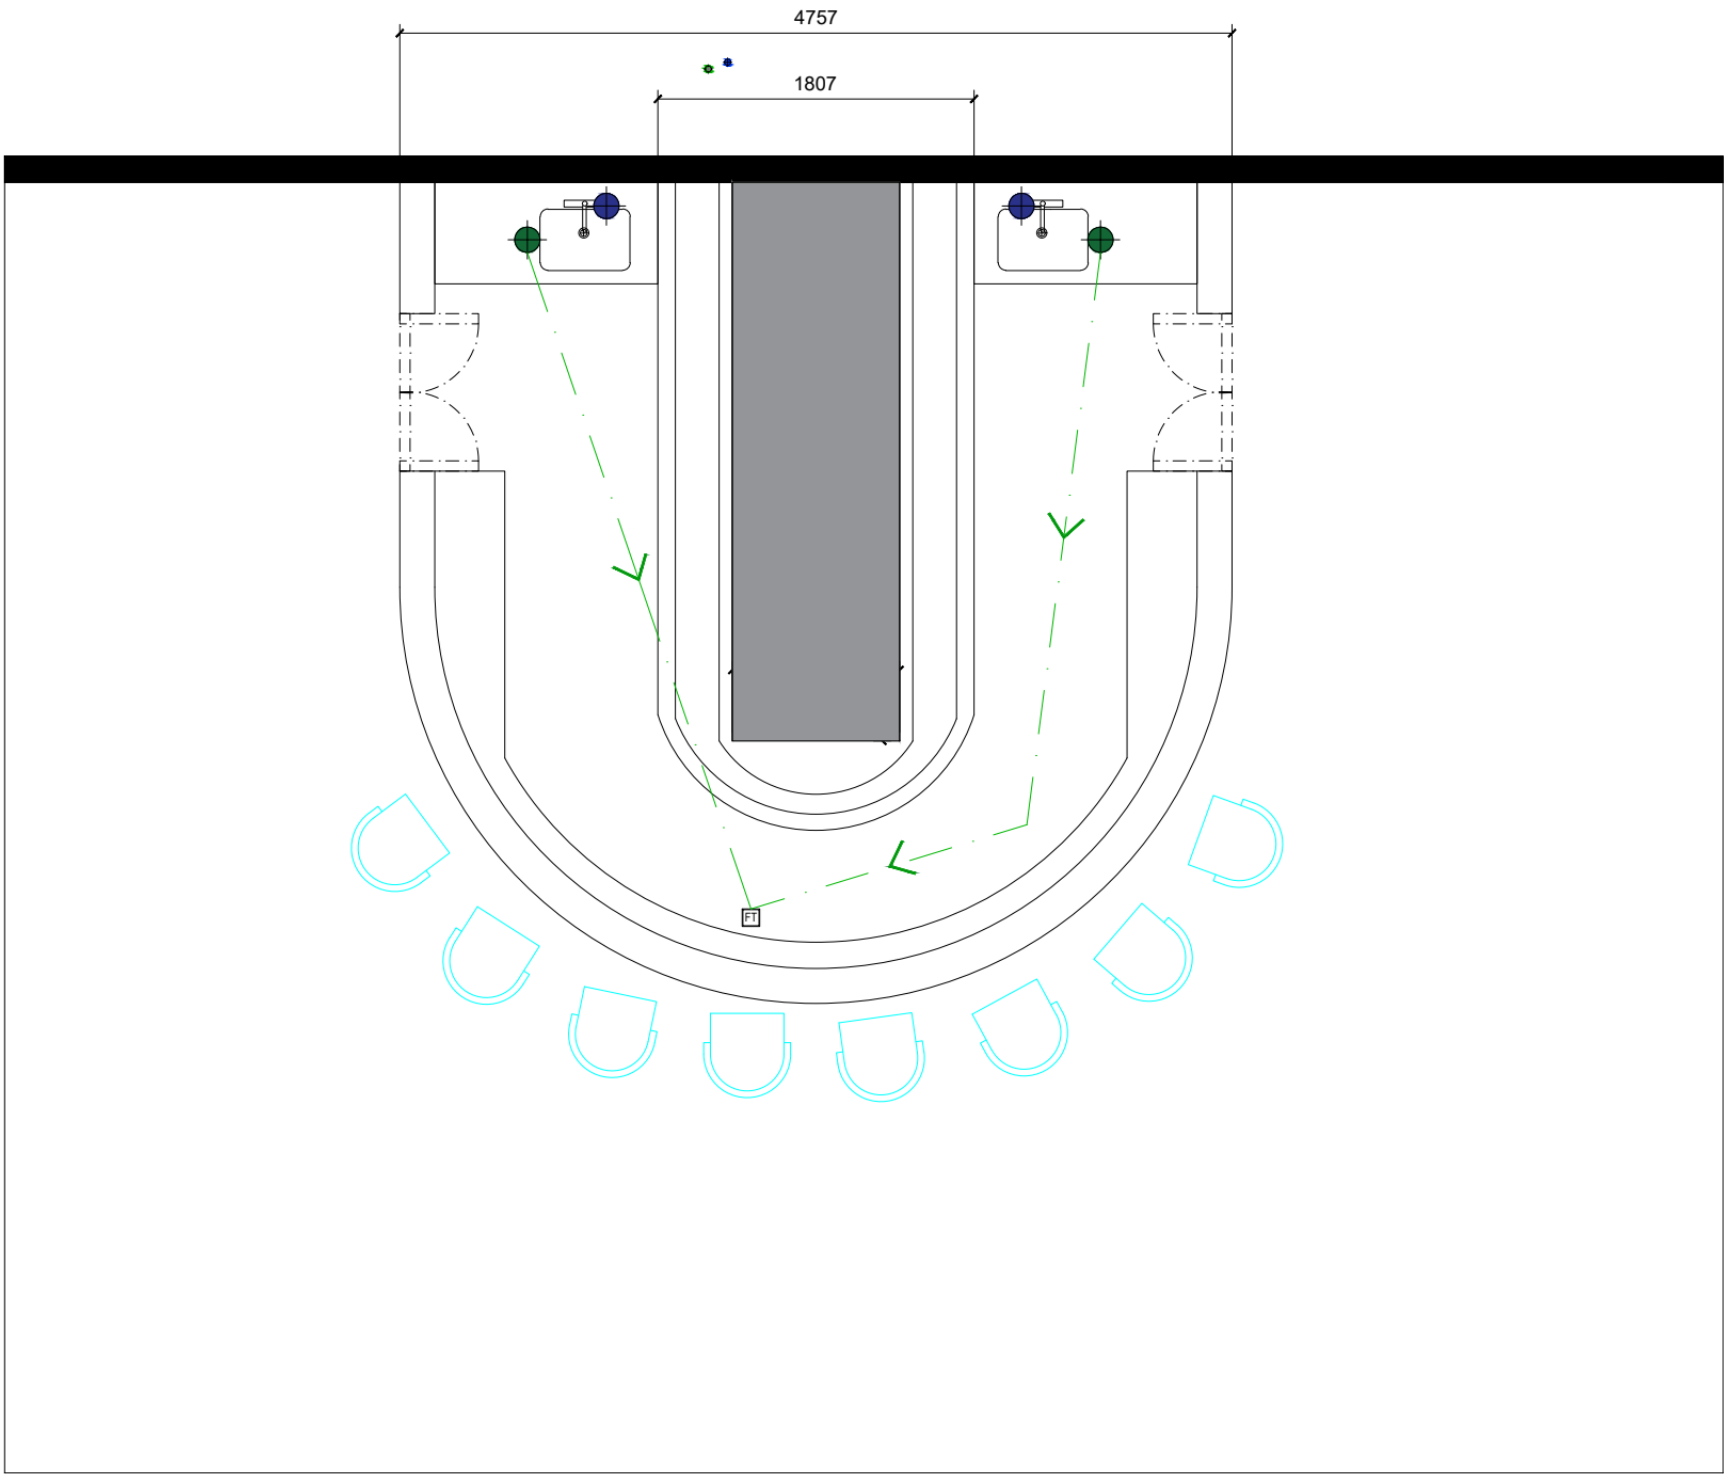

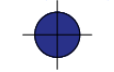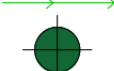
CODE	DESCRIPTION
FT	EXISTING FLOOR TARP
	WATER INLET PIPING
	WASTE OUTLET PIPING

PLUMBING LAYOUT PLAN



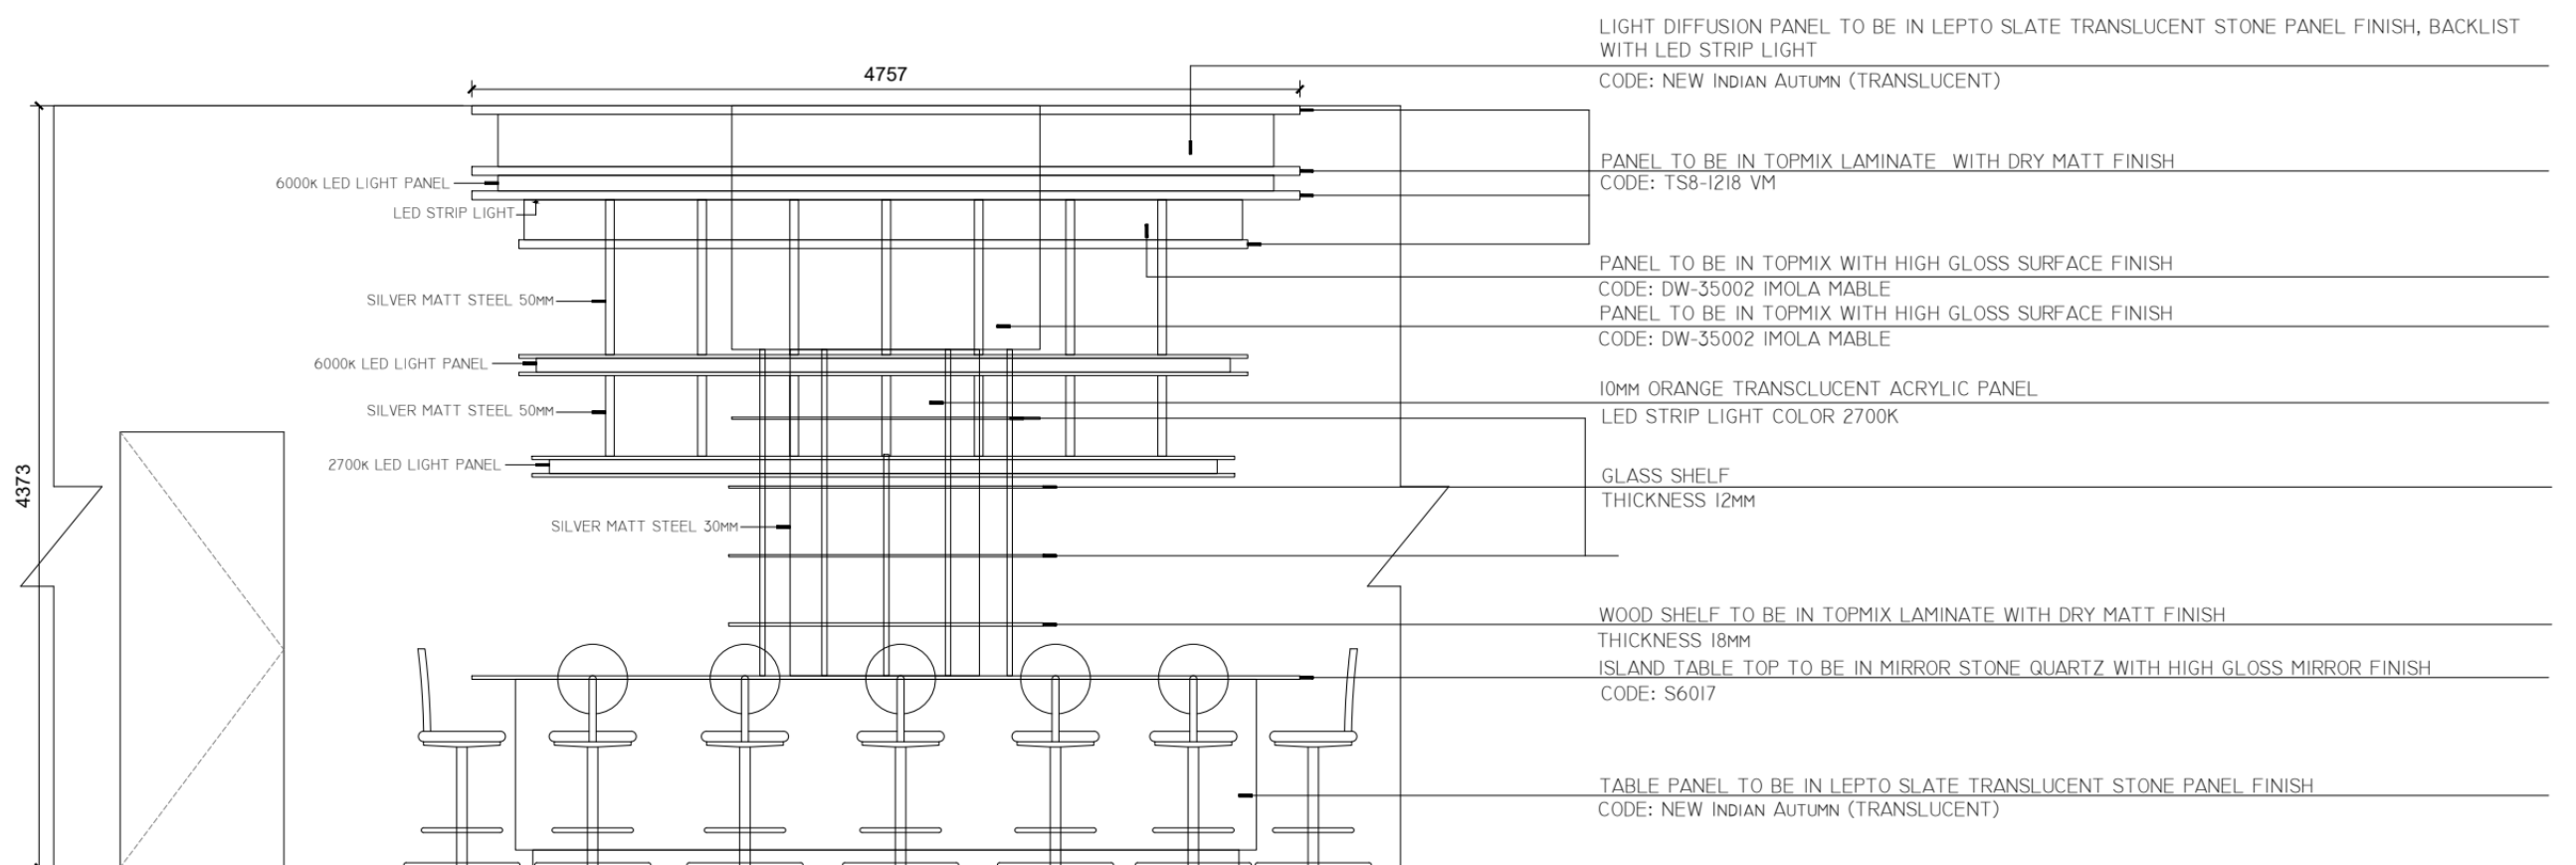



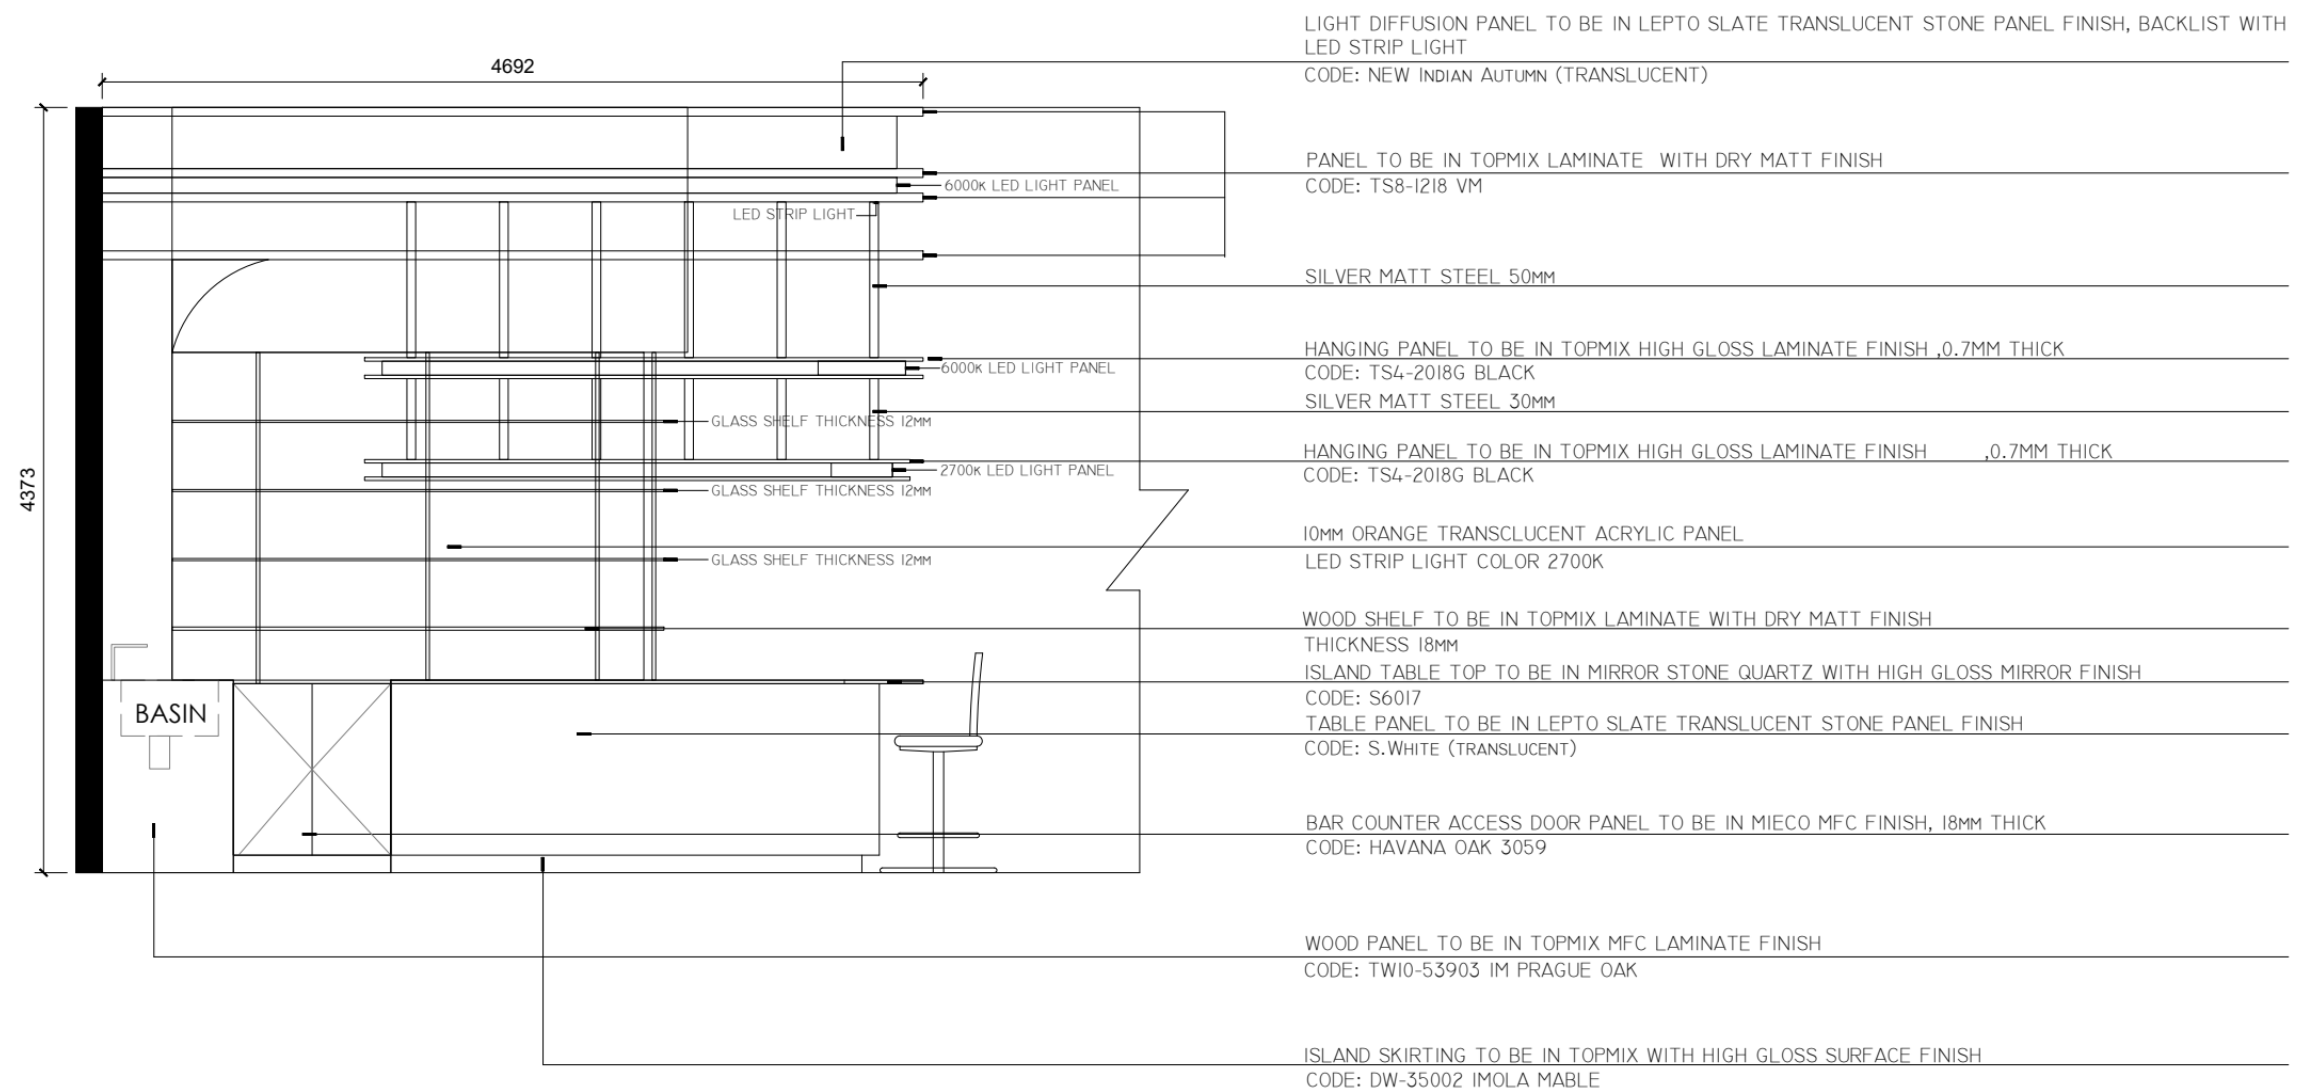

Public project drawing edition

Selected drawings. Original page references appear on each drawing.

This edition retains all eligible design pages.

如需完整项目资料，欢迎联系

For complete project information, please get in touch.

kimi331kayeng@icloud.com