




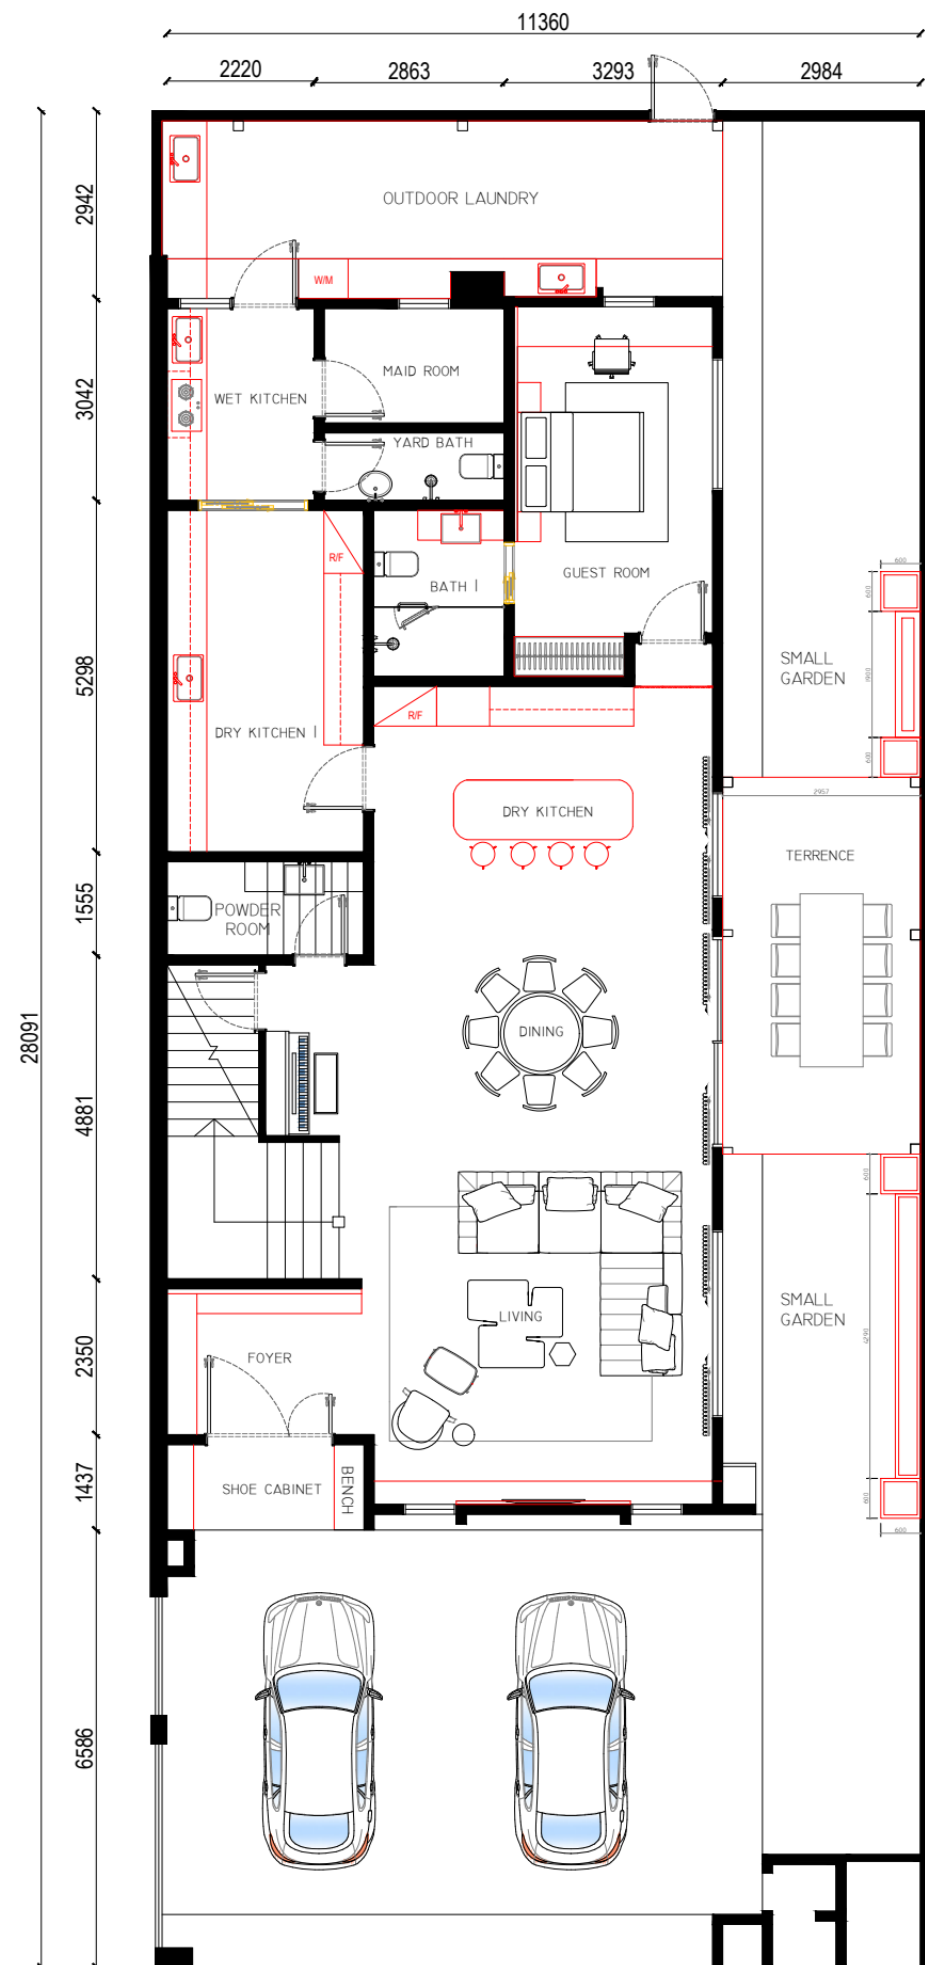


GROUND FLOOR

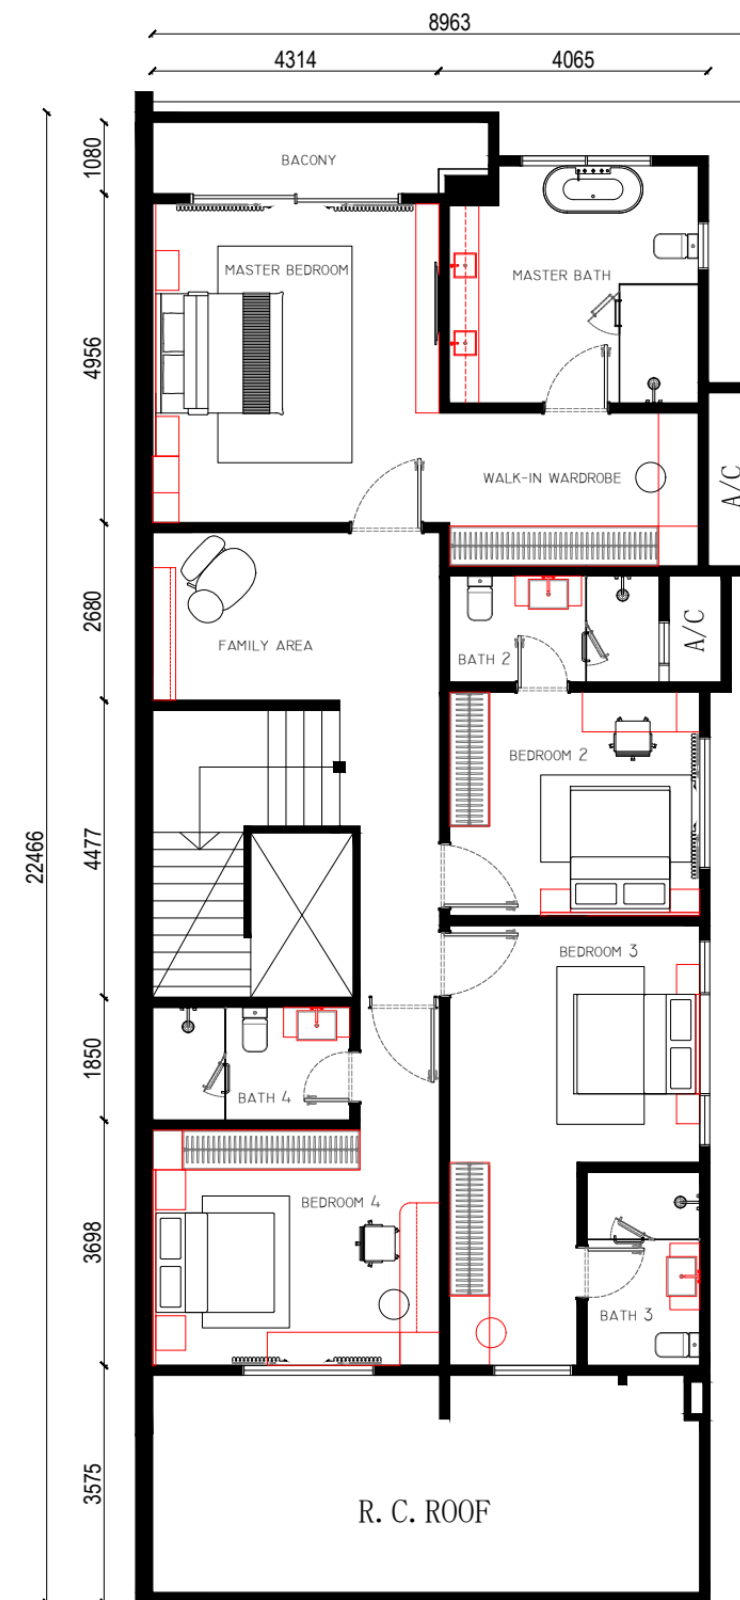

FIRST FLOOR

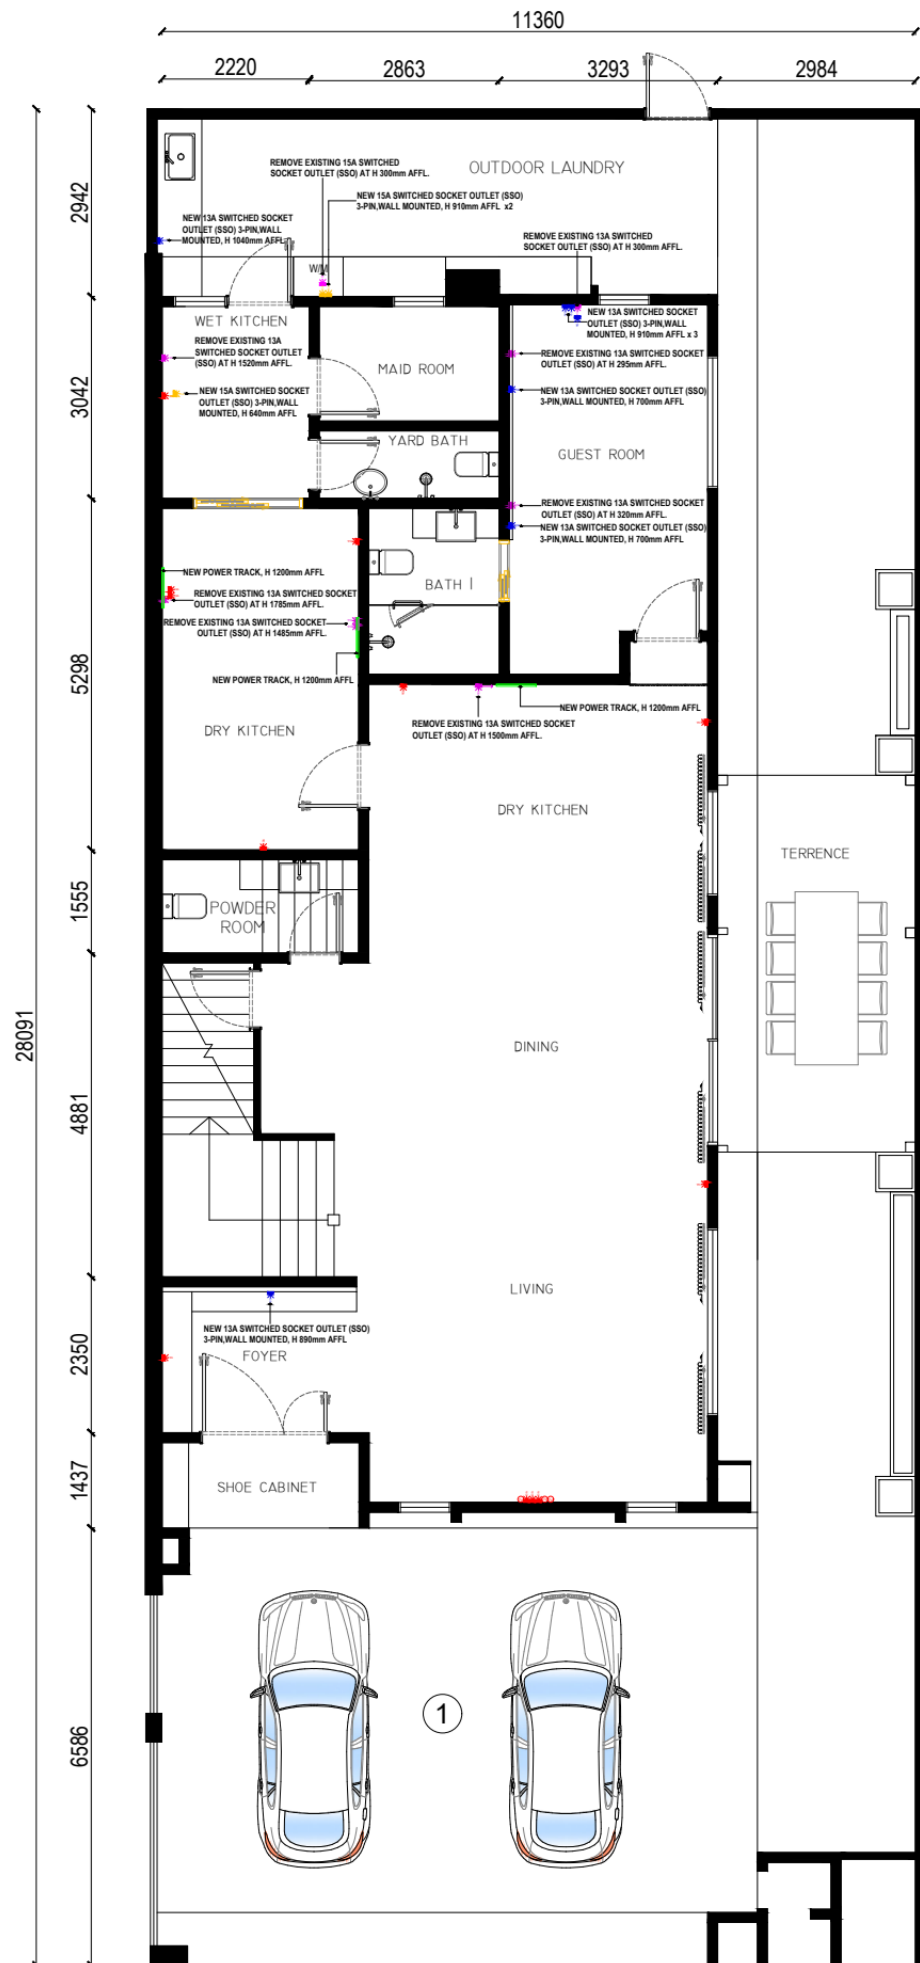


GROUND FLOOR

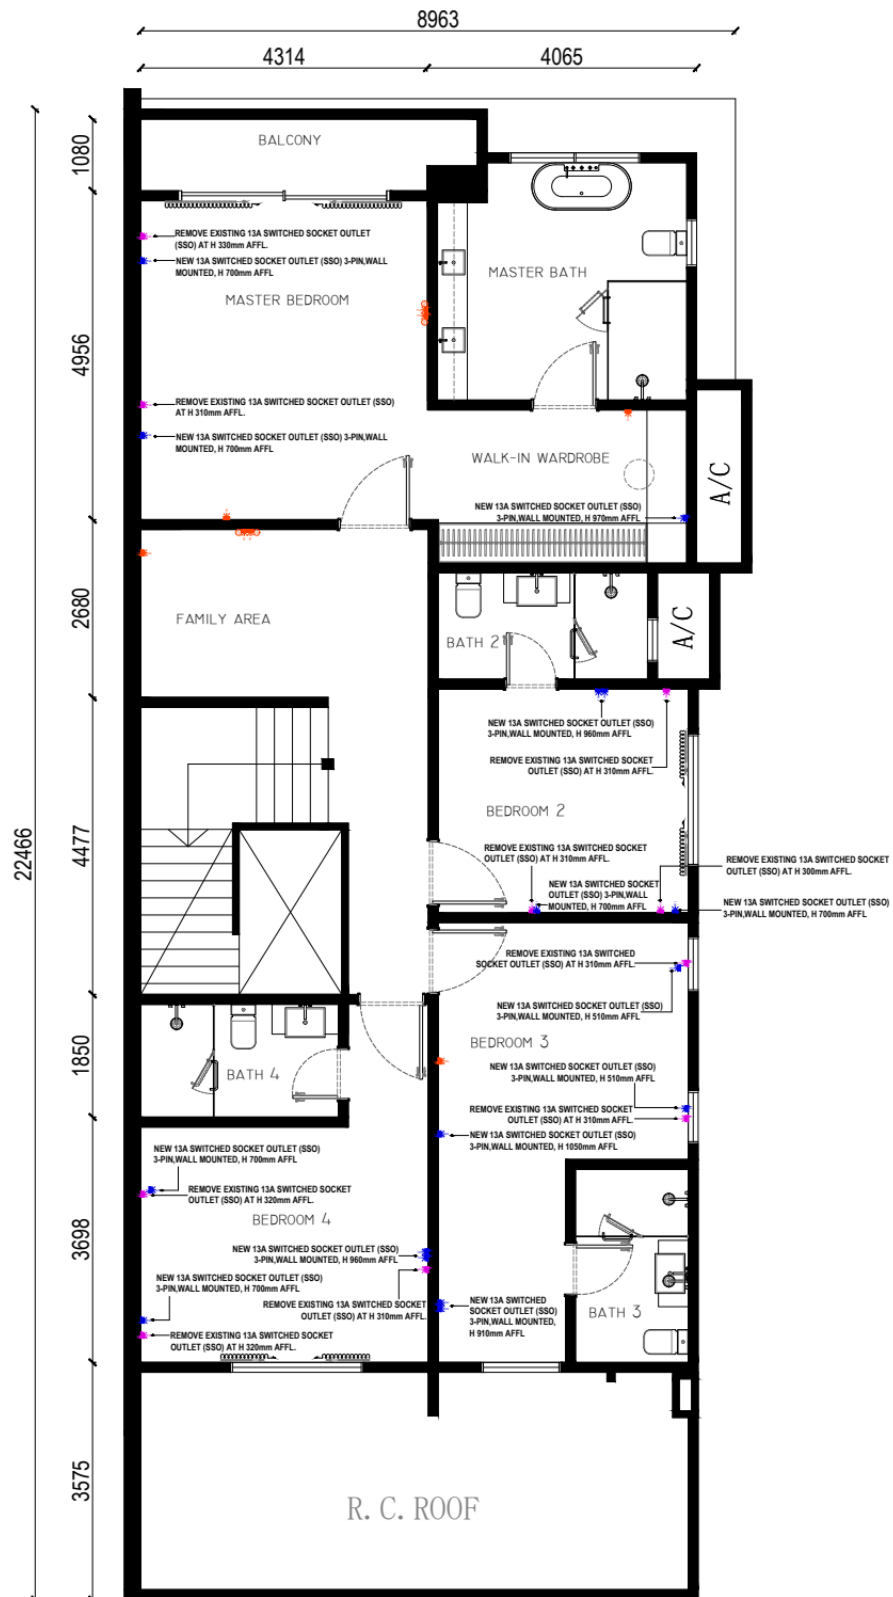


FIRST FLOOR

NO	LEGEND	ITEM	QTY
1		New 13A Switched Socket Outlet (SSO), 3-pin, Wall-mounted	23
2		Remove 13A Switched Socket Outlet (SSO), 3-pin, Wall-mounted	19
3		Existing 13A Switched Socket Outlet (SSO), 3-pin, Wall-mounted	20
4		New 15A Switched Socket Outlet (SSO), 3-pin, Wall-mounted	3
5		Power track 600mm	3
5		Power track 400mm (island)	1

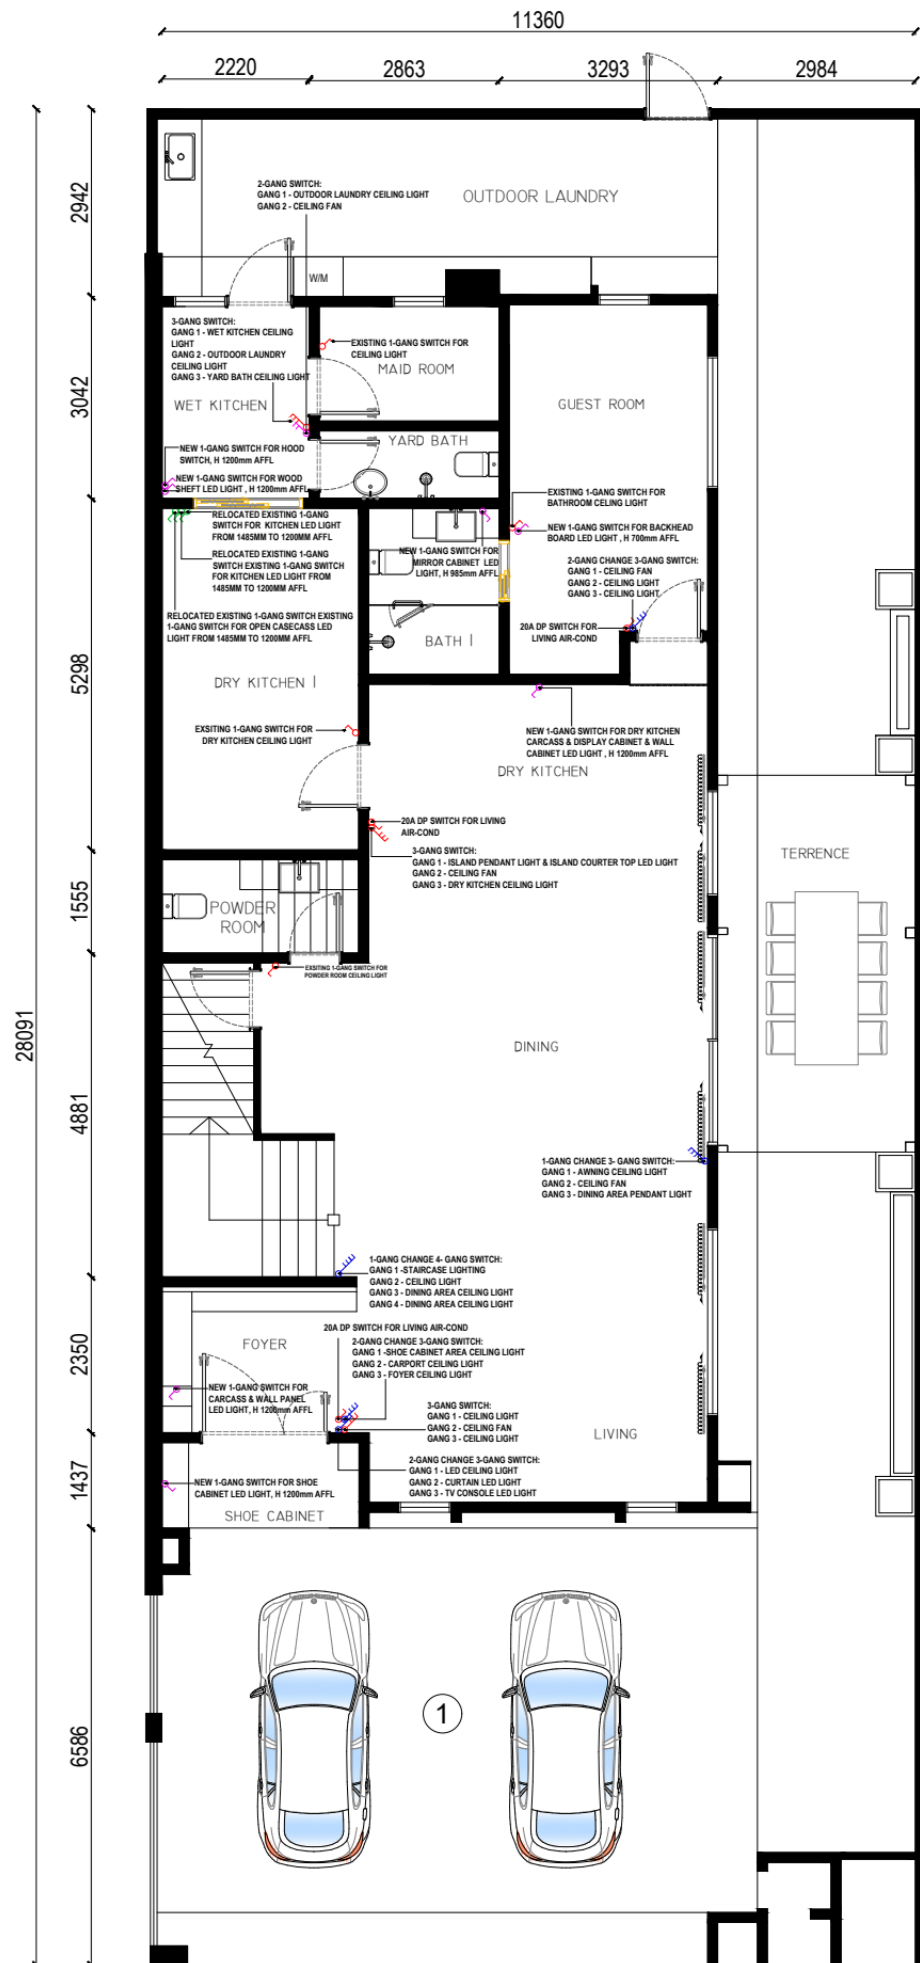


GROUND FLOOR

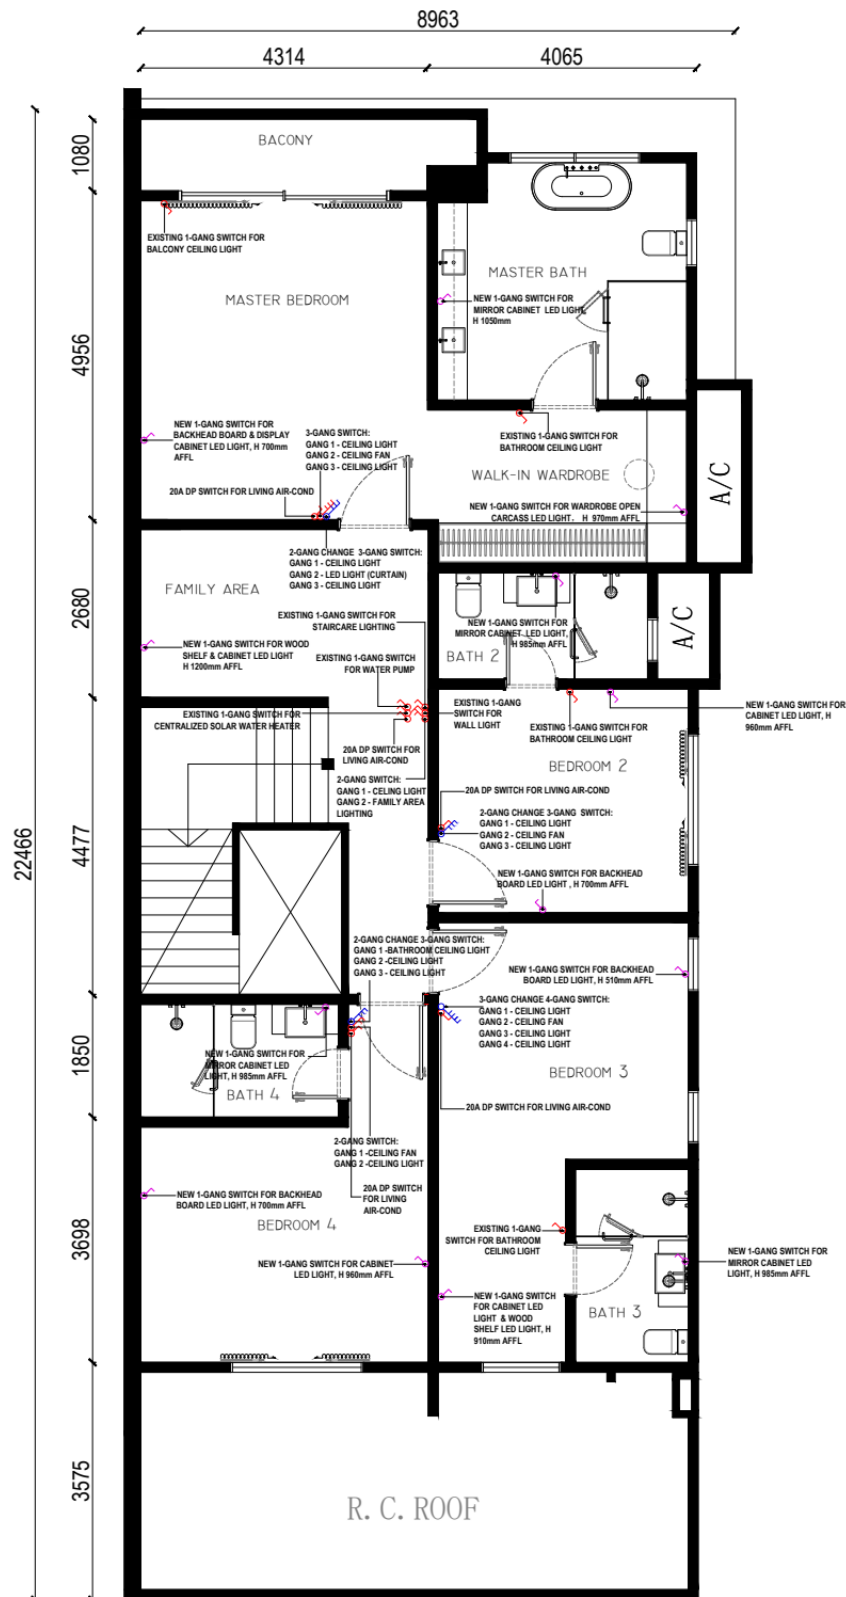


FIRST FLOOR

NO	LEGEND	ITEM	QTY
1		EXISTING 1-GANG SWITCH	23
2		EXISTING 2-GANG SWITCH	2
3		EXISTING 3-GANG SWITCH	4
4		CHANGE EXISTING SWITCH TO NEW 3-GANG SWITCH	6
5		CHANGE EXISTING SWITCH TO NEW 4-GANG SWITCH	2
6		NEW 1- GANG SWITCH	20
7		NEW 2- GANG SWITCH	1
8		RELOCATED EXISTING 1-GANG SWITCH	3

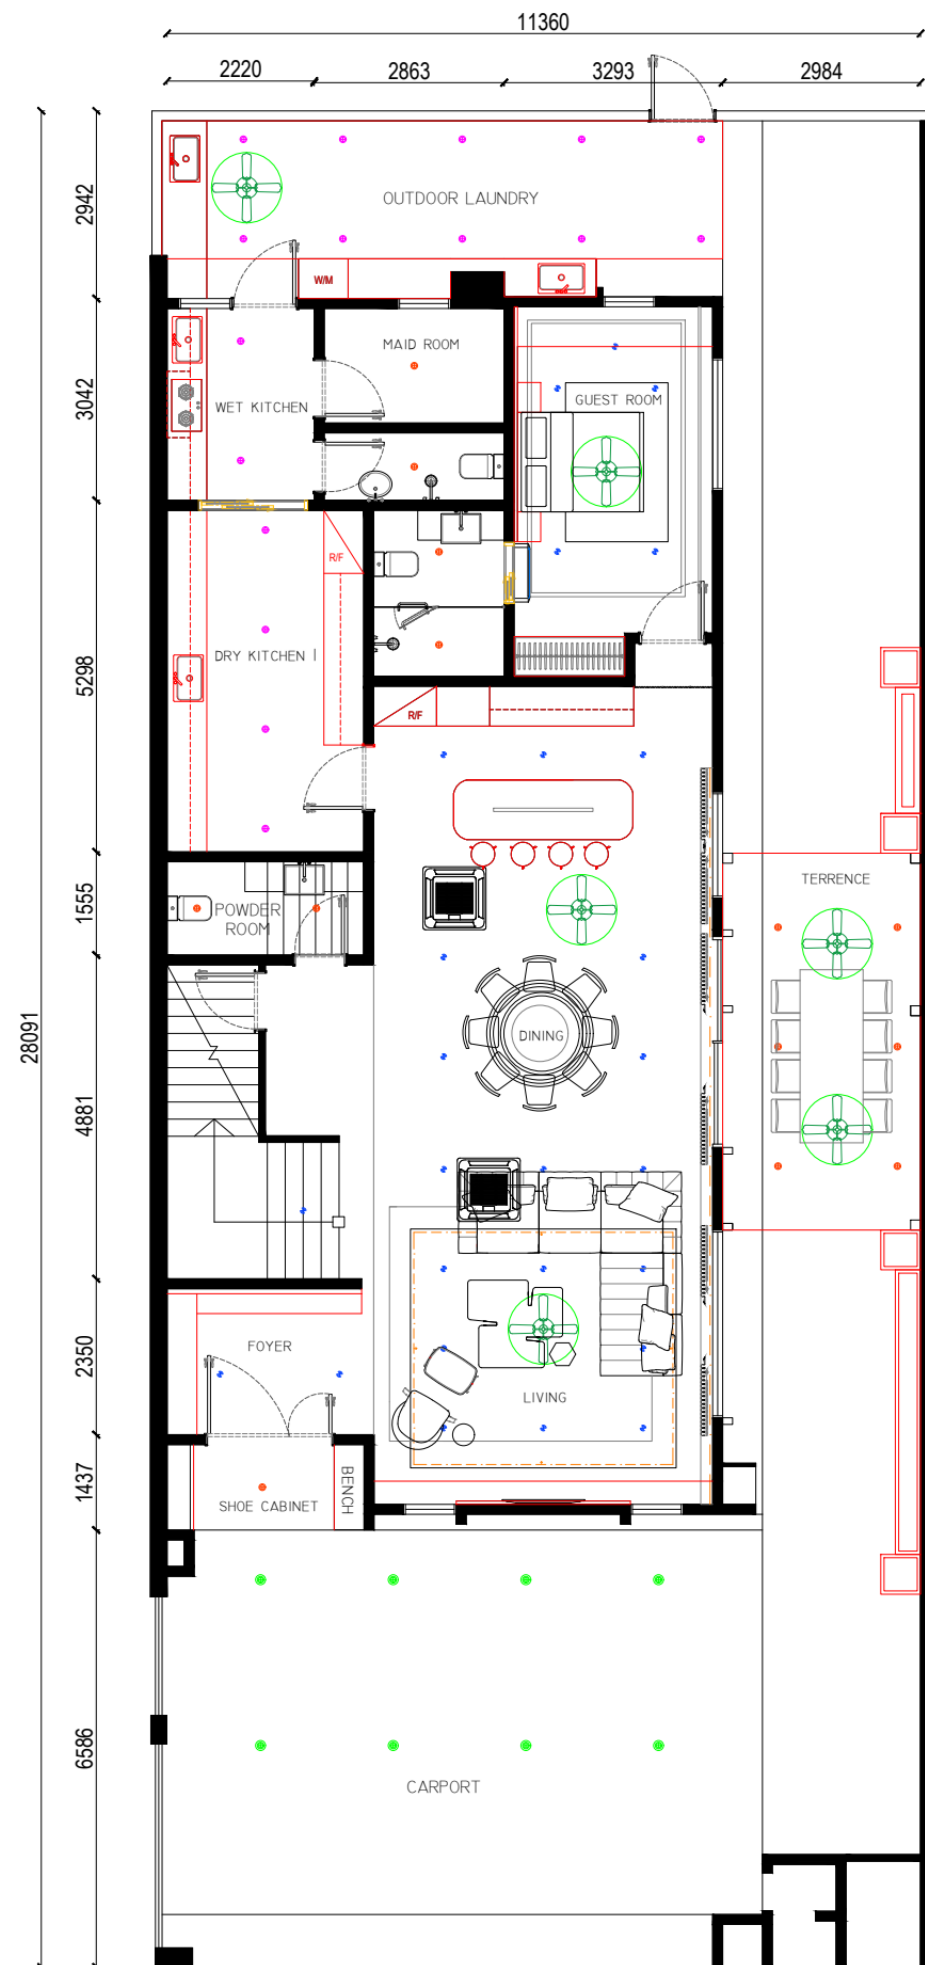


GROUND FLOOR

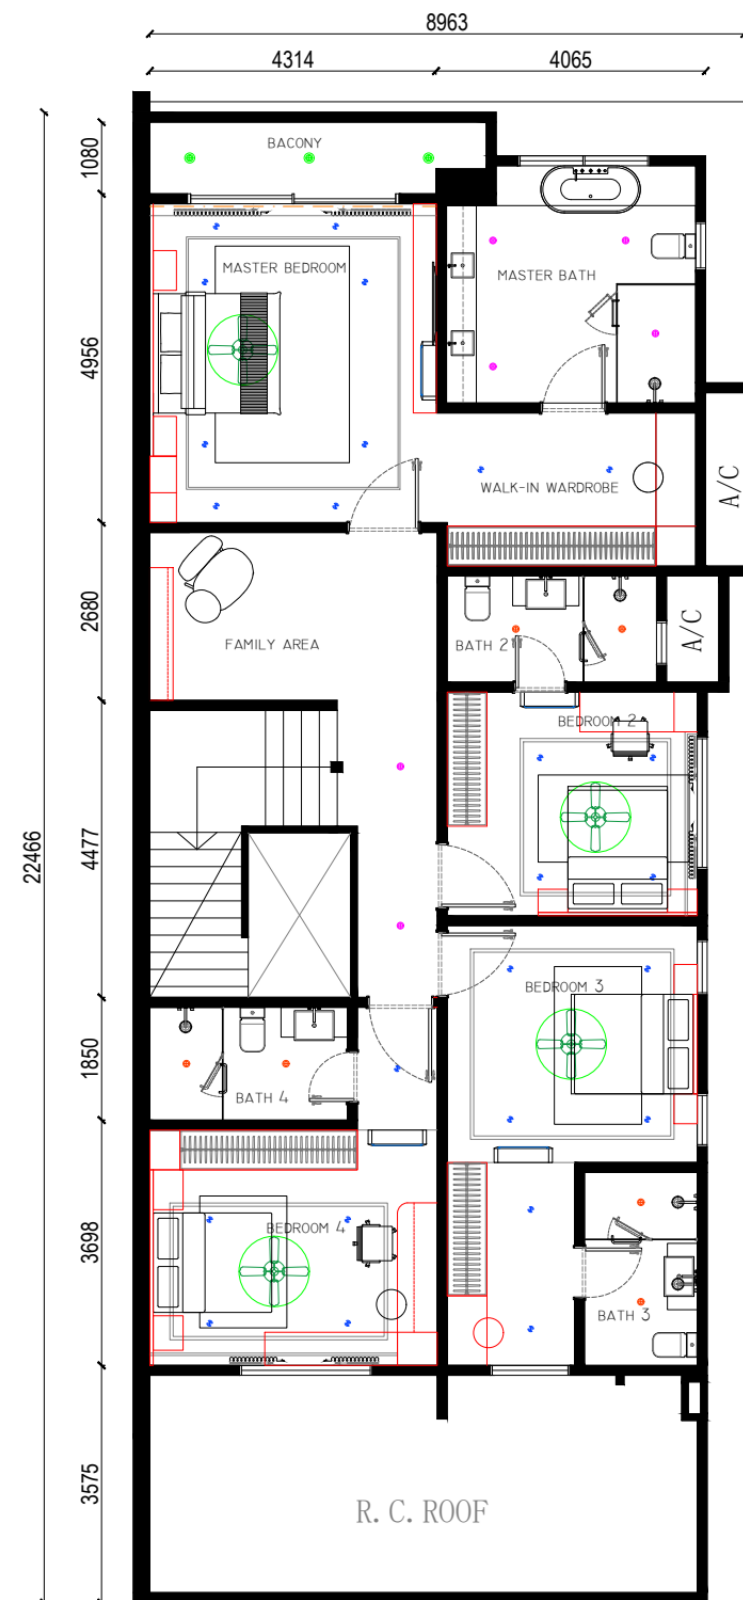


FIRST FLOOR

NO	LEGEND	ITEM	QTY
1		SINGLE EYEBALL R85mm 3500K	51
2		DOWNLIGHT R 100mm	19
3		SINGLE EYEBALL R100mm 3500K	22
4		SURFACE DOWNLIGHT R 150mm	11
5		FAN	10
6		AIR-COND	5
7		CEILING CASSETTE AIR-COND	2
8		PENDANT LIGHT (DRY KITCHEN ISLAND)	1
9		PENDANT LIGHT (DINING AREA)	1
10		LED STRIP LIGHT	6

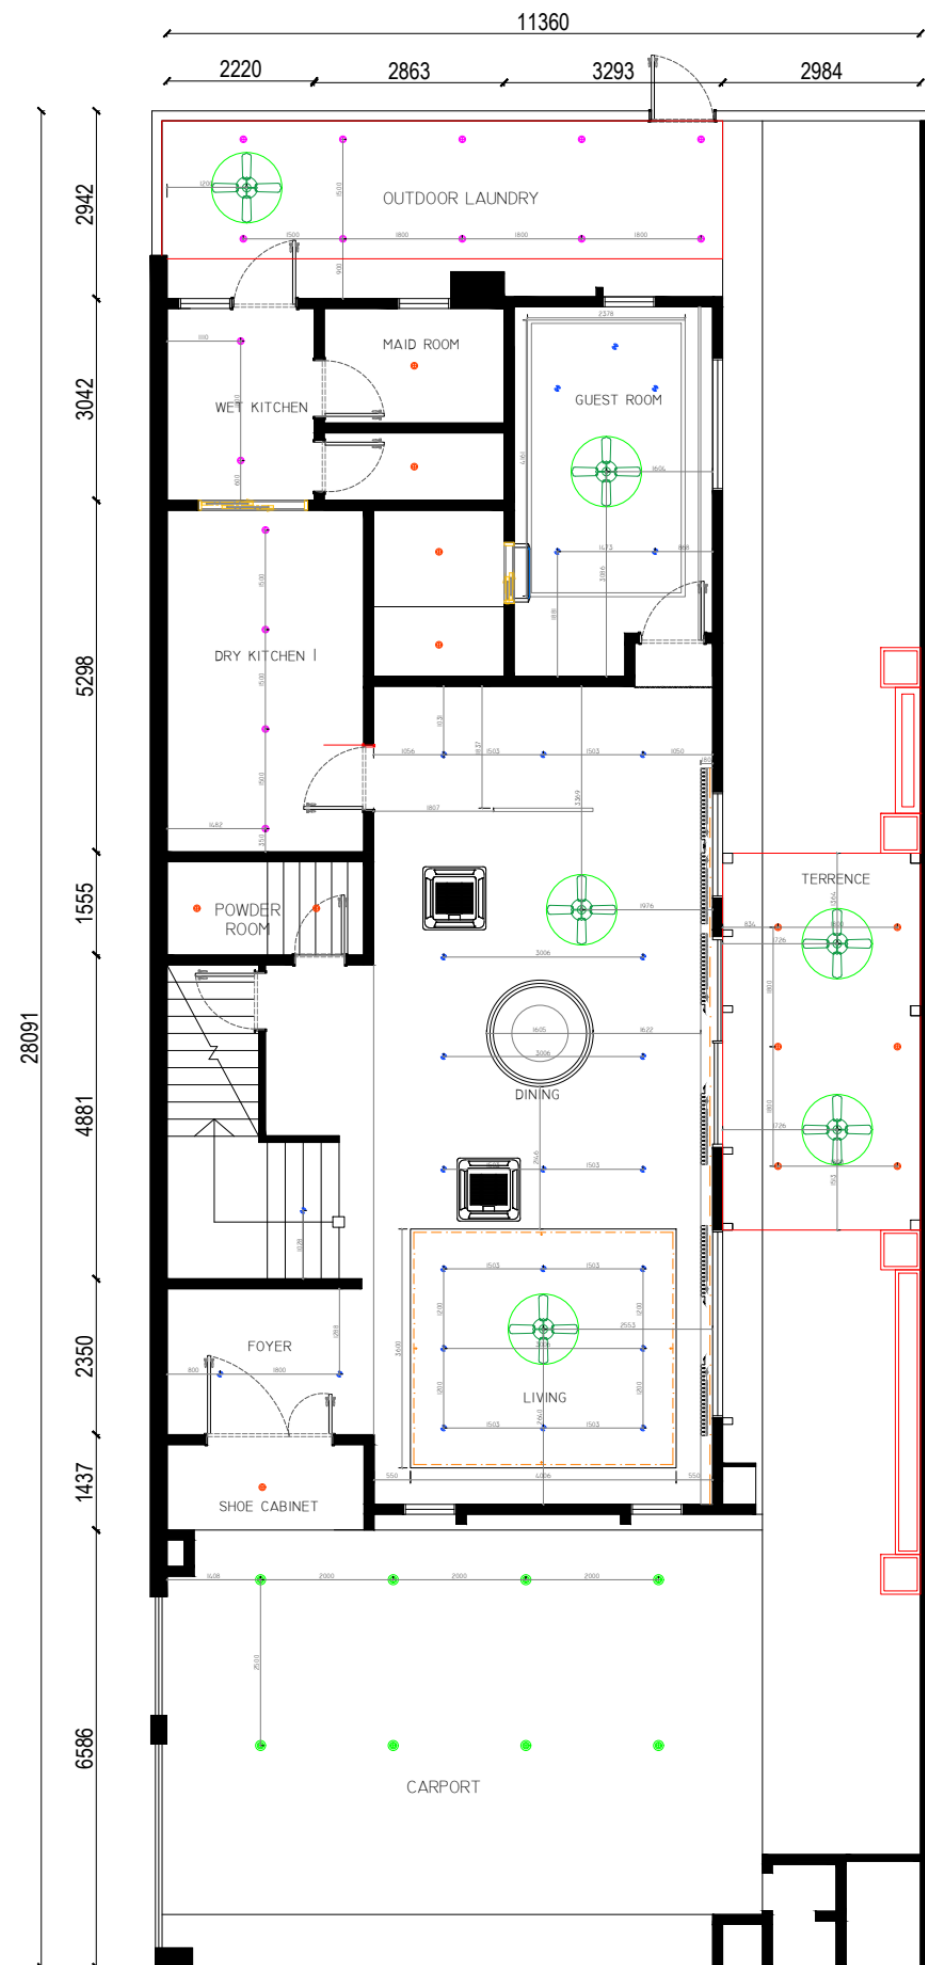


GROUND FLOOR

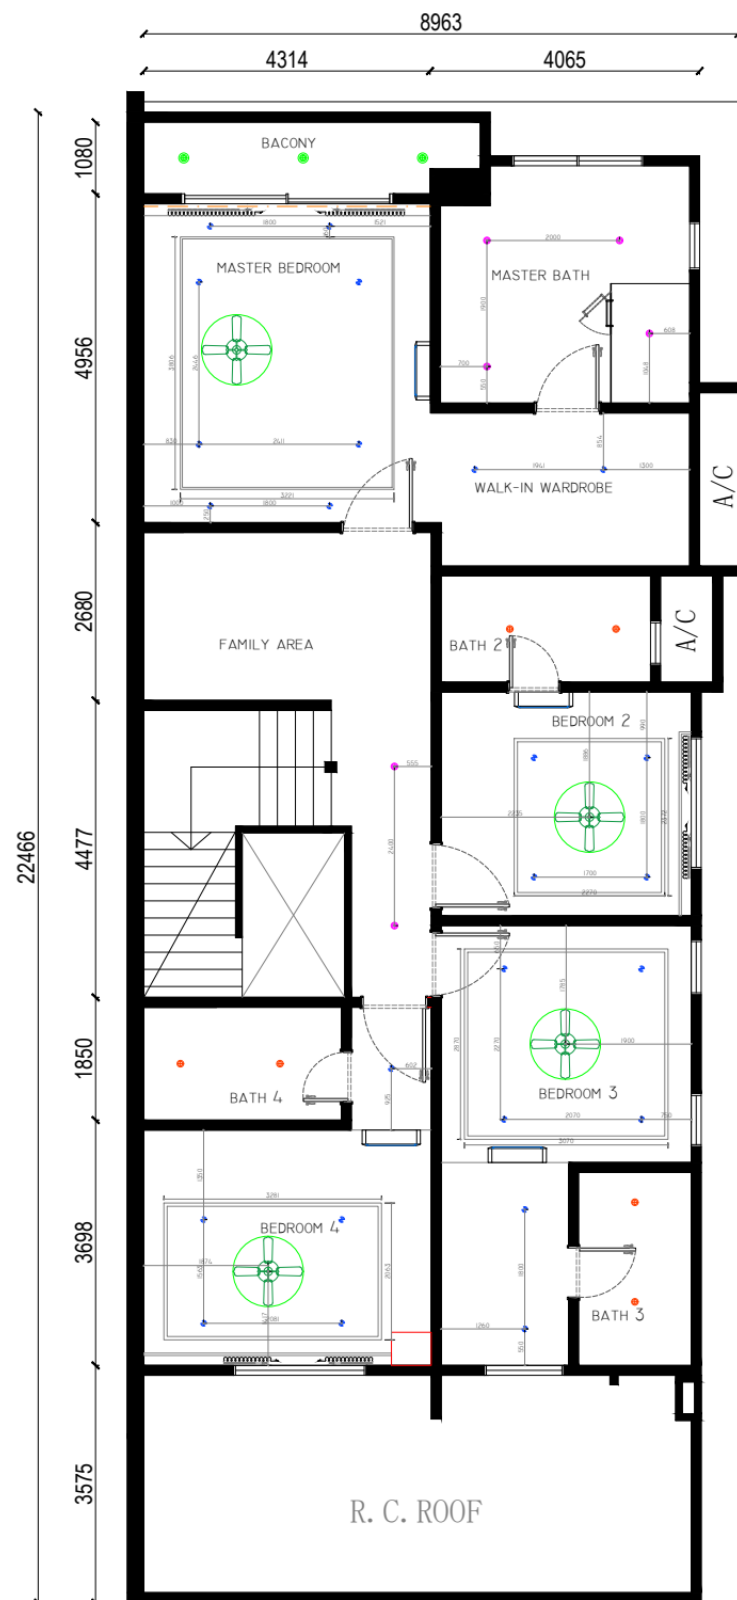


FIRST FLOOR

NO	LEGEND	ITEM	QTY
1		SINGLE EYEBALL R85mm 3500K	51
2		DOWNLIGHT R 100mm	19
3		SINGLE EYEBALL R100mm 3500K	22
4		SURFACE DOWNLIGHT R 150mm	11
5		FAN	10
6		AIR-COND	5
7		CEILING CASSETTE AIR-COND	2
8		PENDANT LIGHT (DRY KITCHEN ISLAND)	1
9		PENDANT LIGHT (DINING AREA)	1
10		LED STRIP LIGHT	6

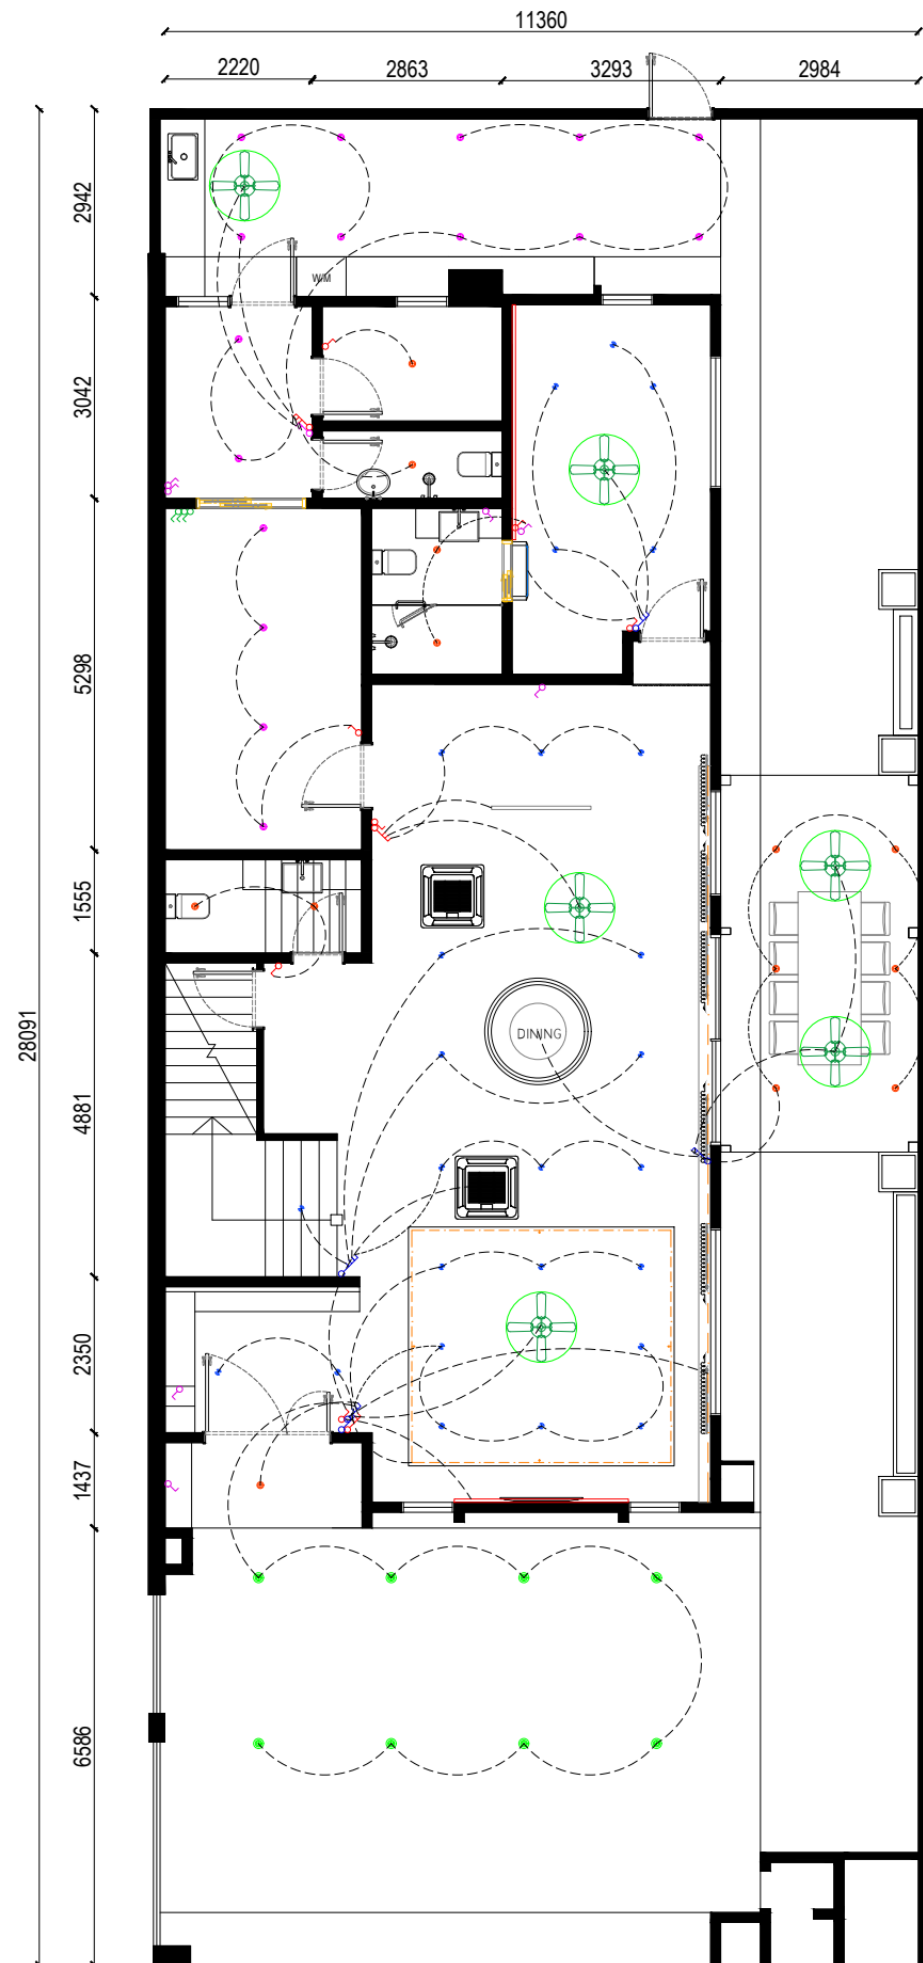


GROUND FLOOR

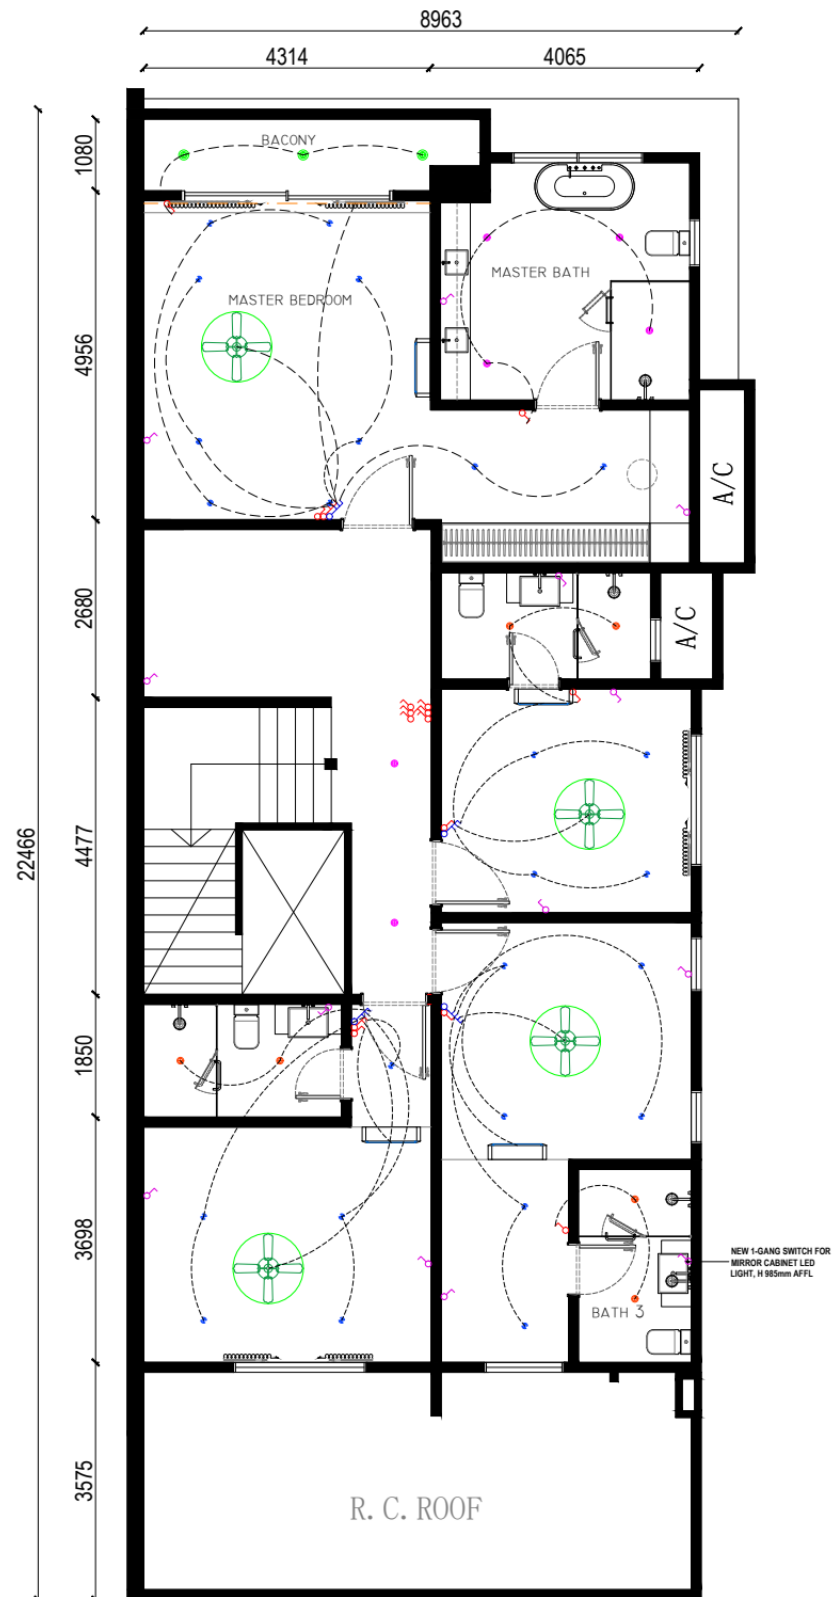


FIRST FLOOR

NO	LEGEND	ITEM	QTY
1		EXISTING 1-GANG SWITCH	23
2		EXISTING 2-GANG SWITCH	2
3		EXISTING 3-GANG SWITCH	4
4		CHANGE EXISTING SWITCH TO NEW 3-GANG SWITCH	6
5		CHANGE EXISTING SWITCH TO NEW 4-GANG SWITCH	2
6		NEW 1-GANG SWITCH	20
7		NEW 2-GANG SWITCH	1
8		RELOCATED EXISTING 1-GANG SWITCH	3

NEW 1-GANG SWITCH FOR MIRROR CABINET LED LIGHT, H 900mm AFFL.

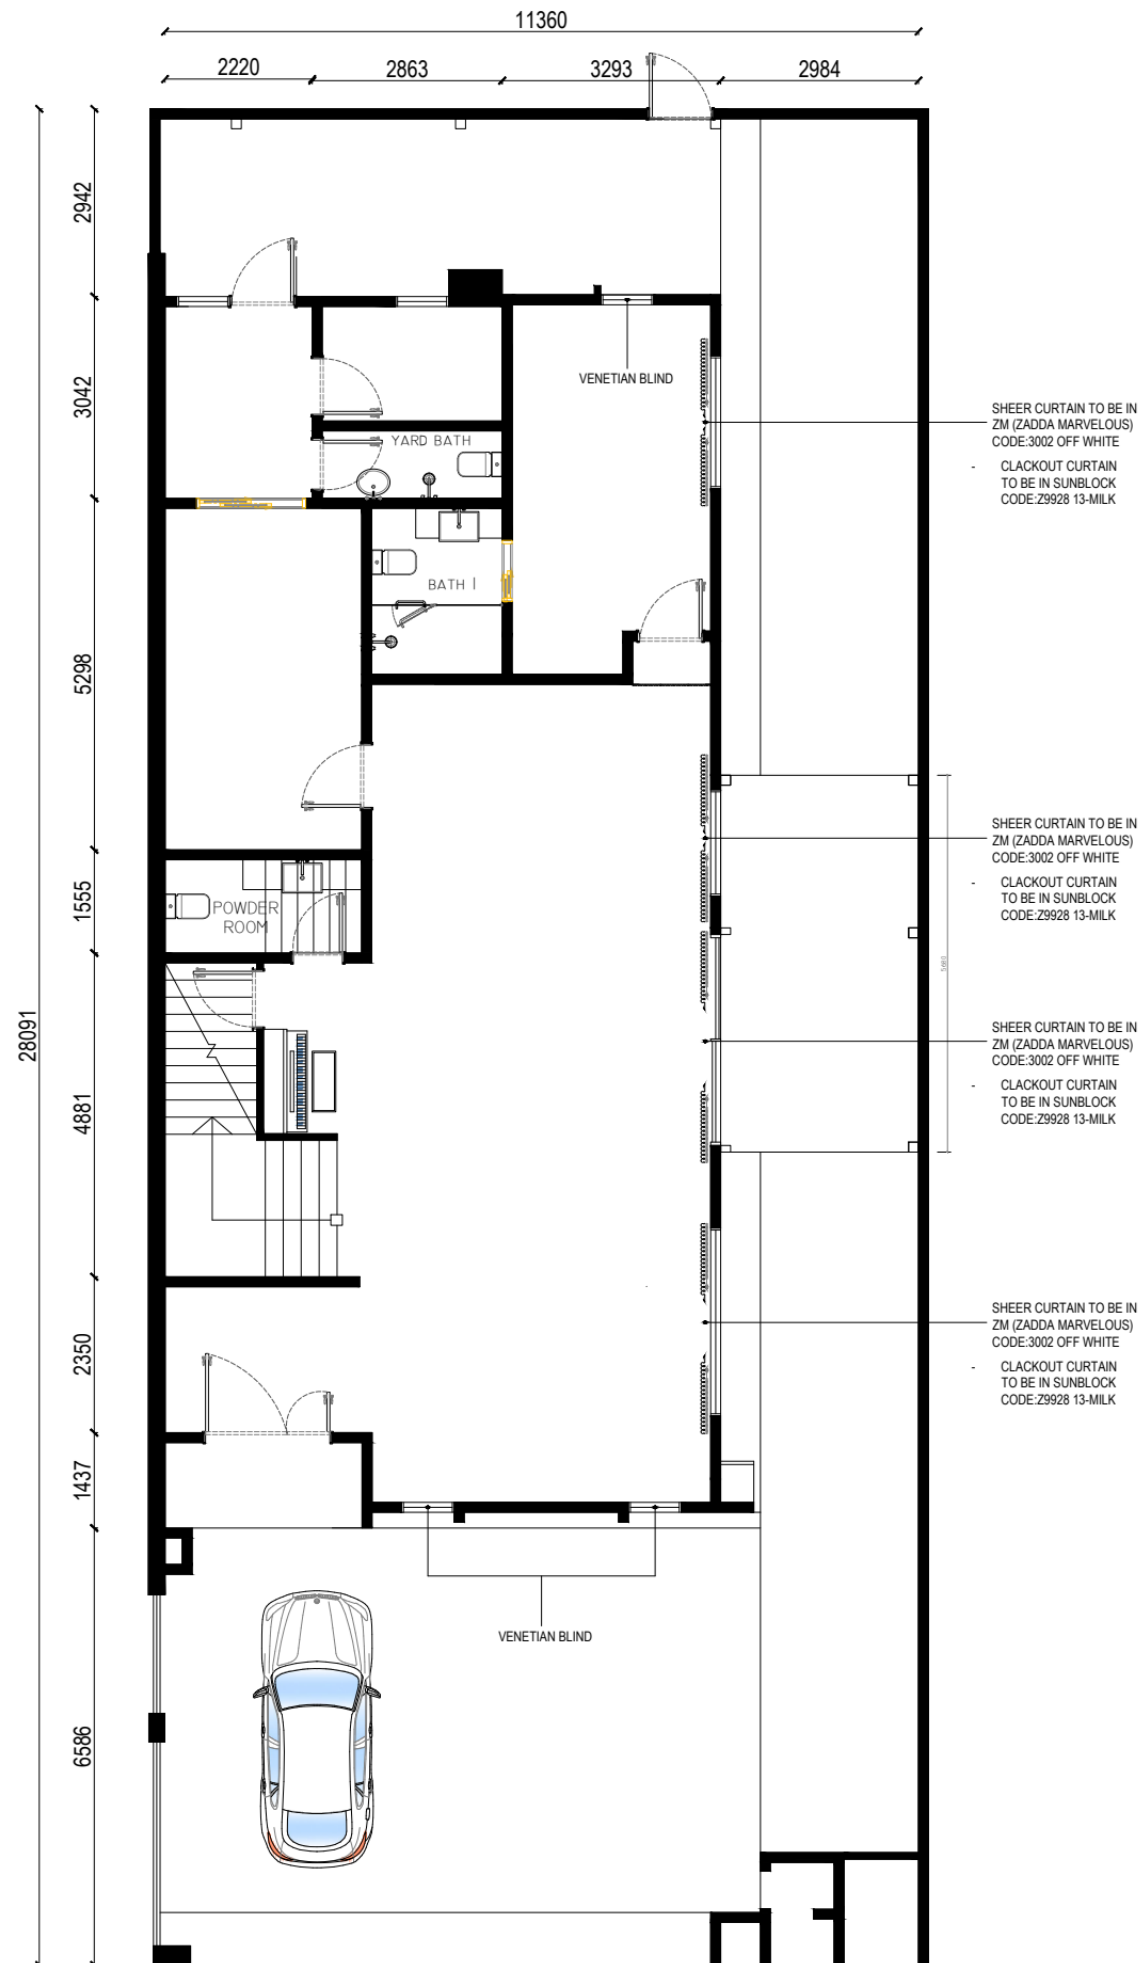


GROUND FLOOR

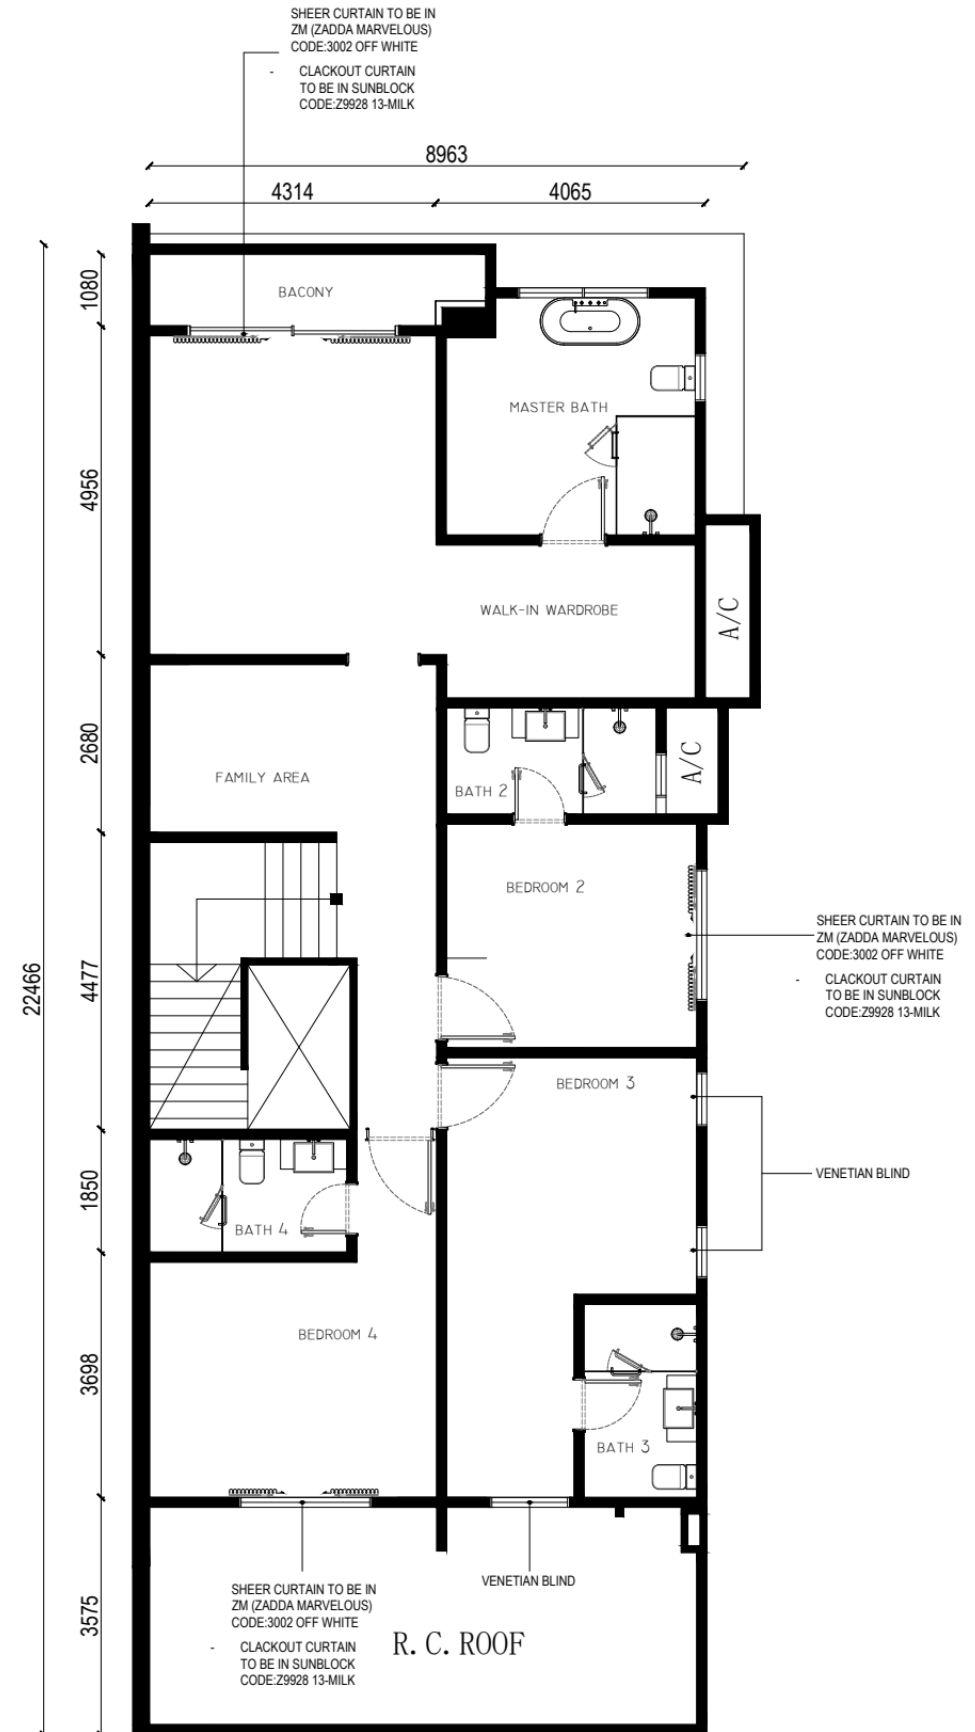


FIRST FLOOR


ALL WALLS TO BE PAINTED WITH NIPPON PAINT SNOW WHITE (OW1002P), FINISH TO BE MATT

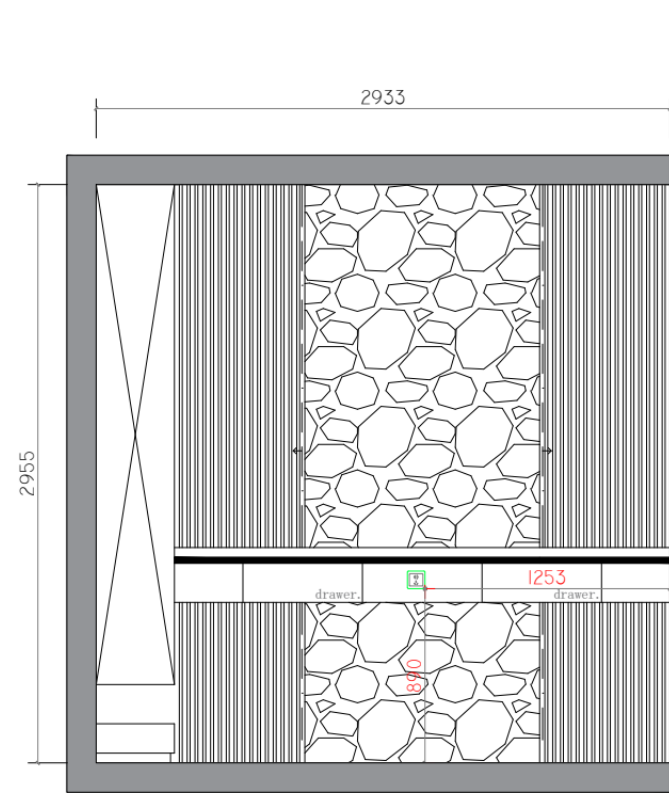


FOYER

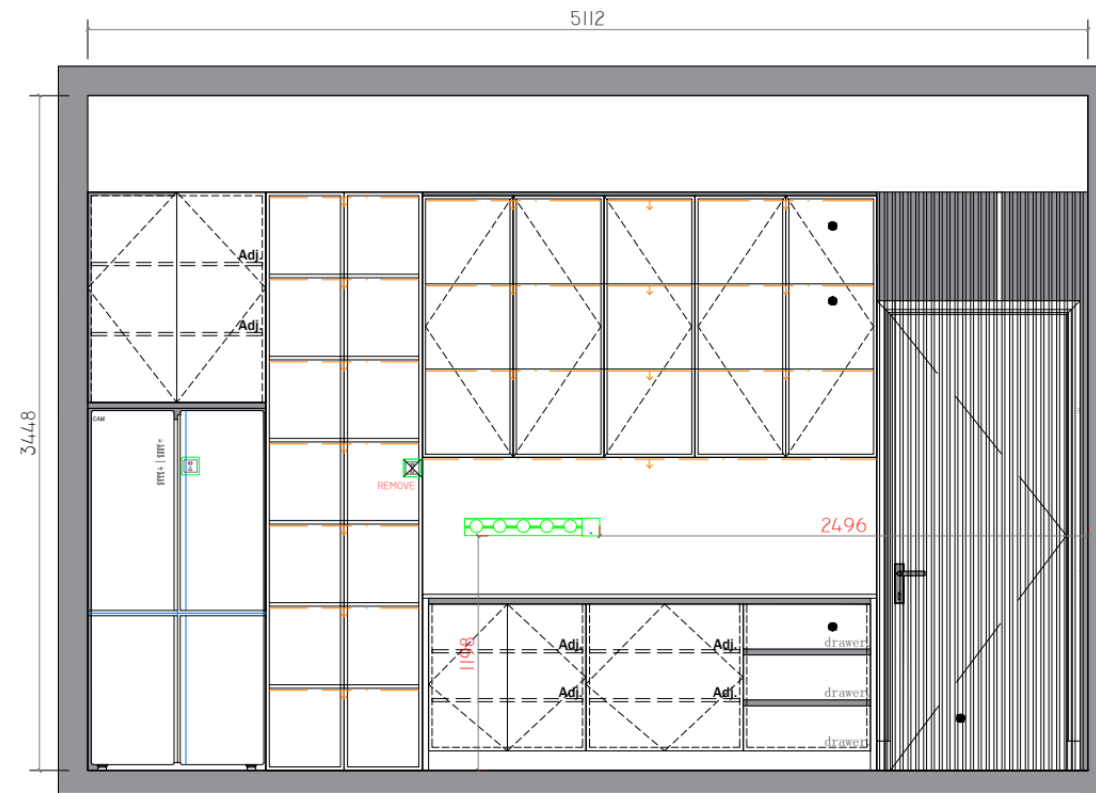


DRY KITCHEN

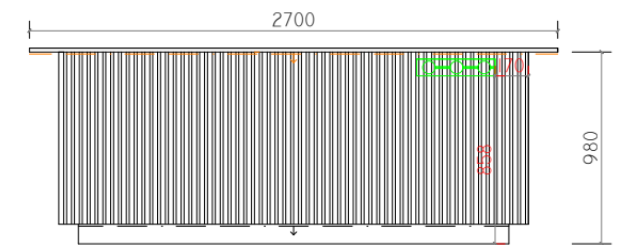


ISLAND

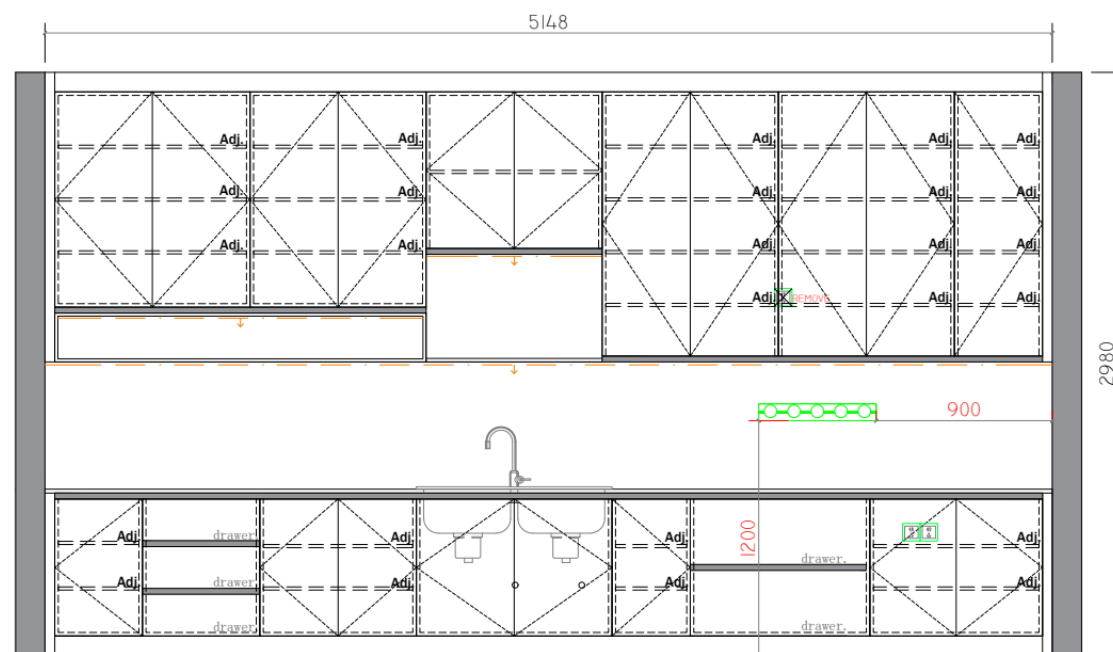


WET KITCHEN

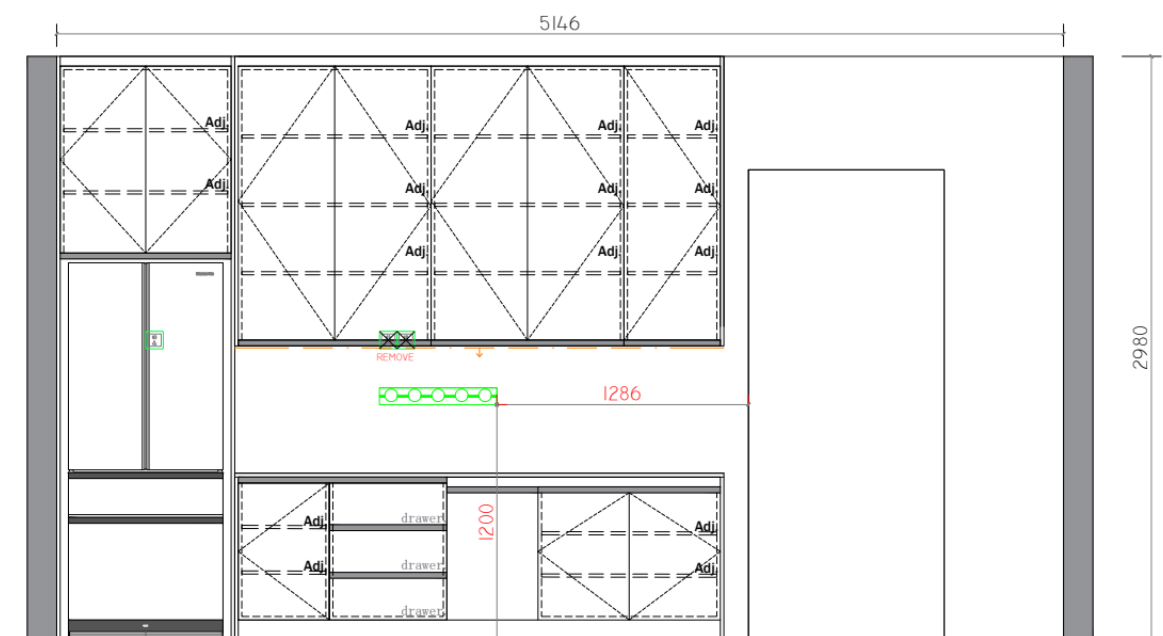


WET KITCHEN

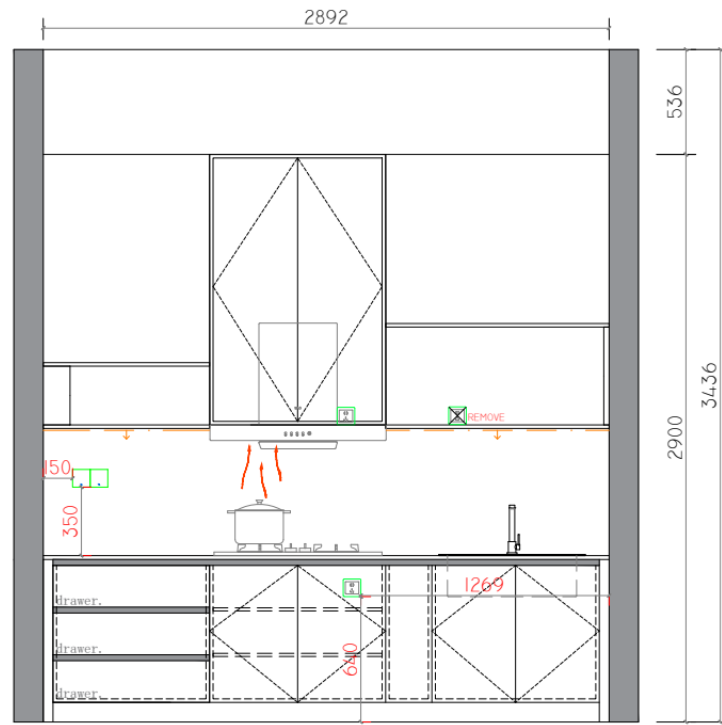


WET KITCHEN YARD

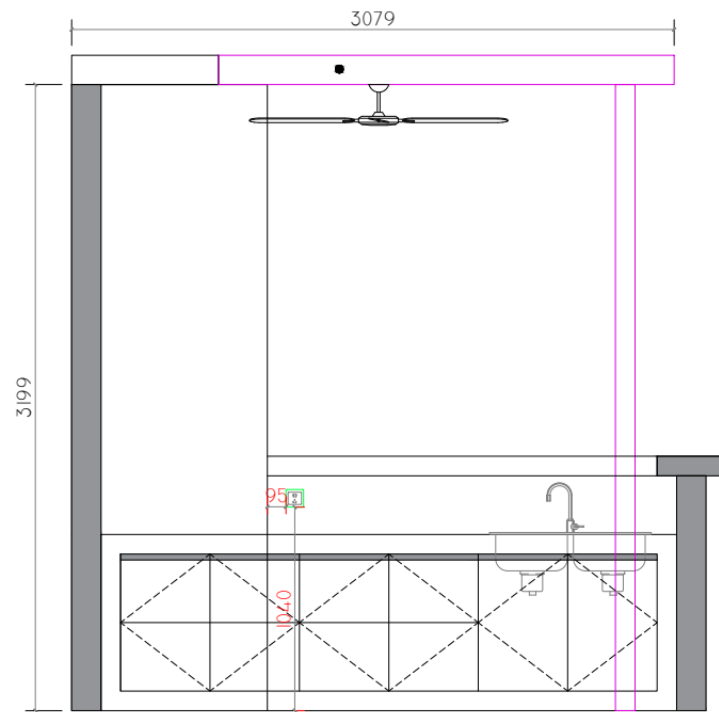


YARD LAUNDRY

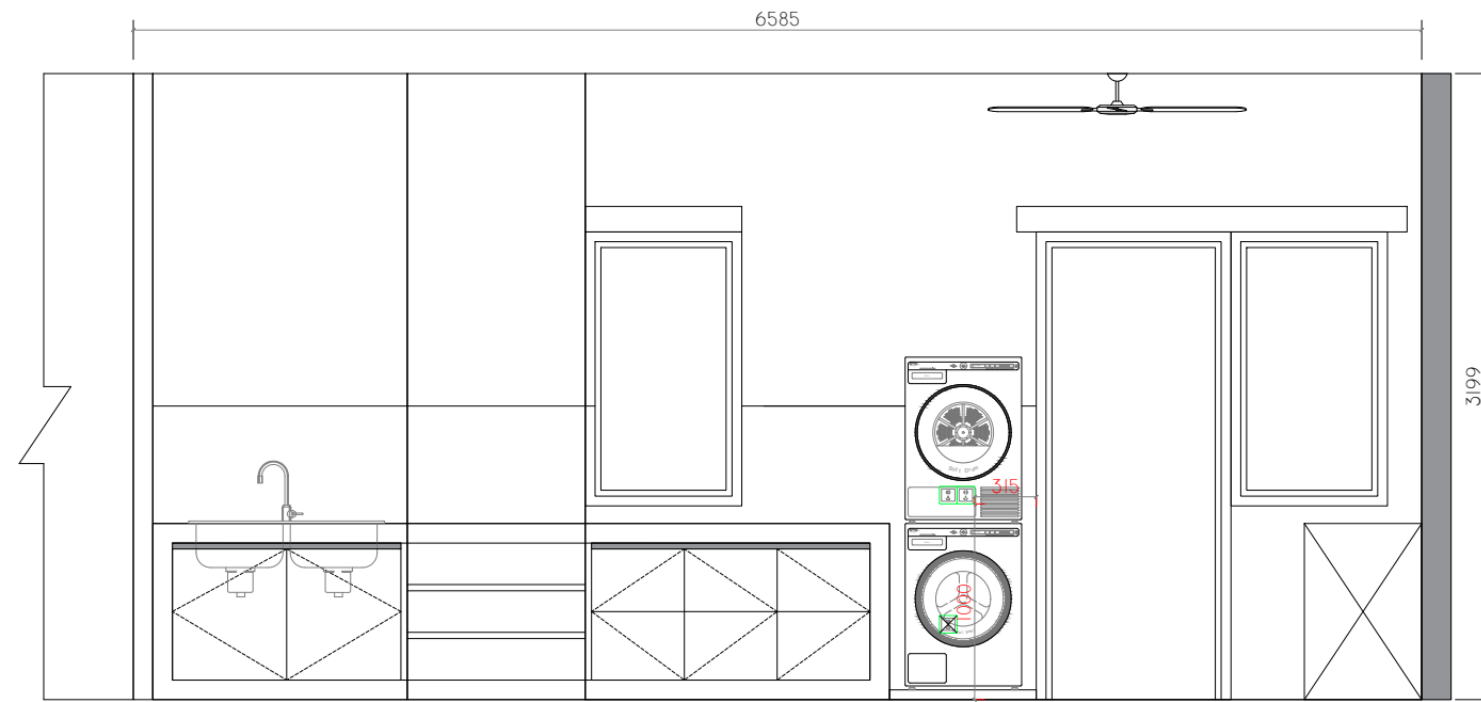



YARD LAUNDRY

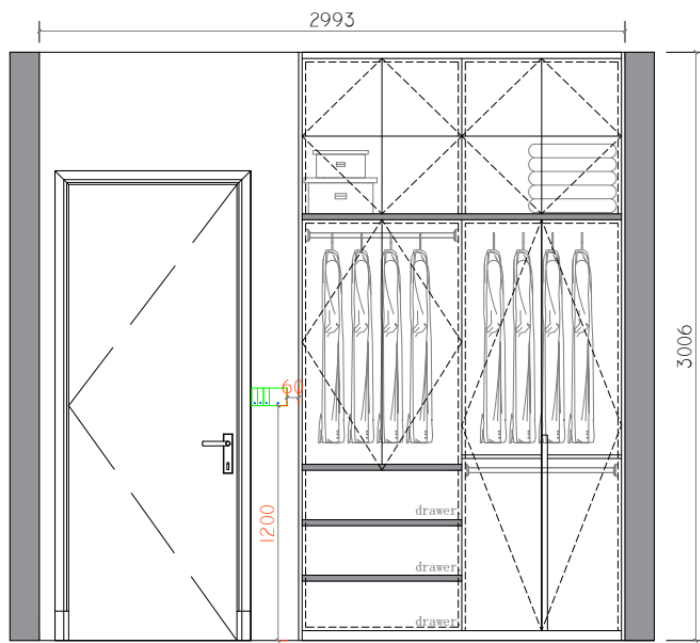


GUEST ROOM
WARDROBE SIDE

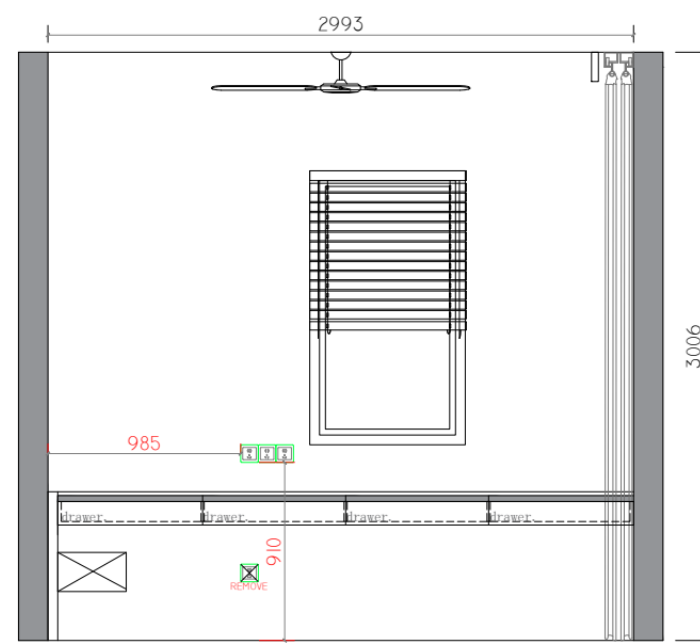


GUEST ROOM STUDY
TABLE SIDE

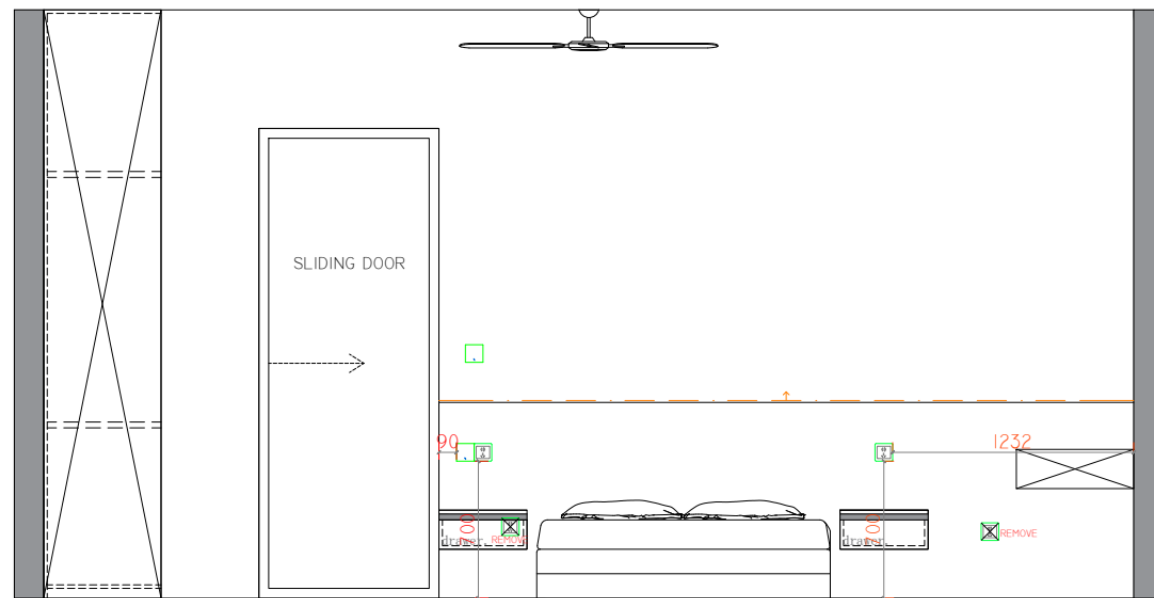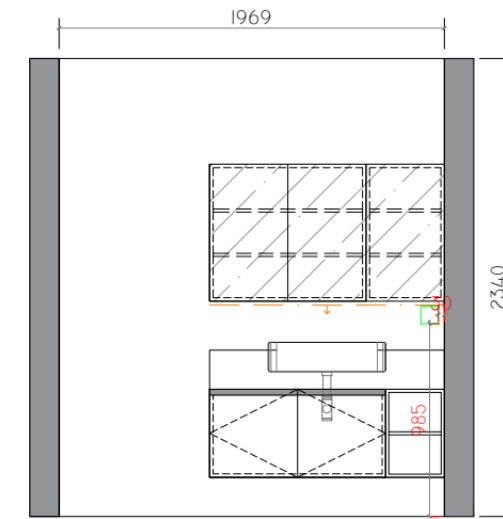


GUEST ROOM BED SIDE

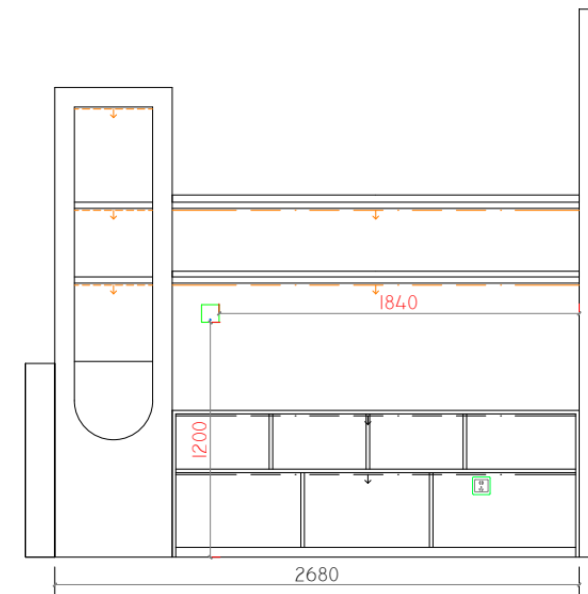


FAMILY AREA

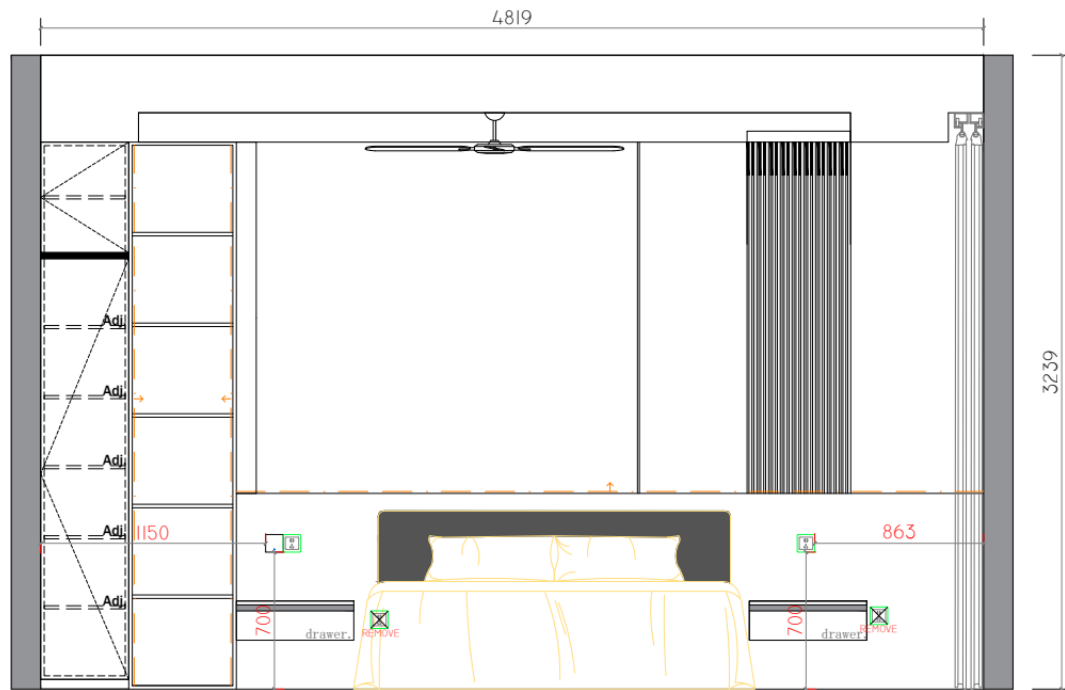


MASTER BEDROOM BED SIDE

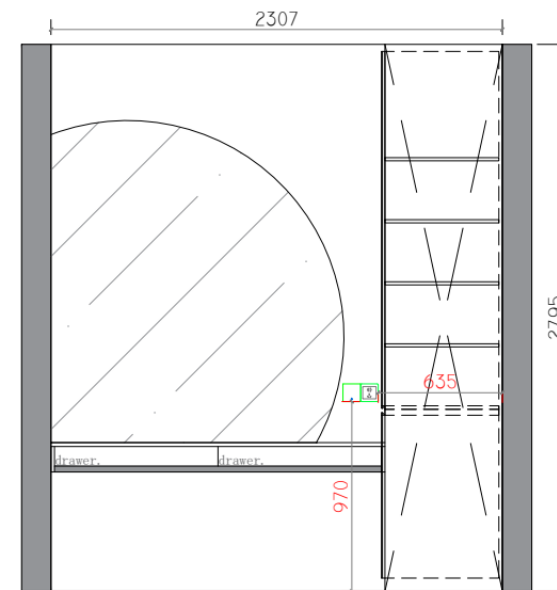


MASTER BEDROOM DRESSING AREA SIDE

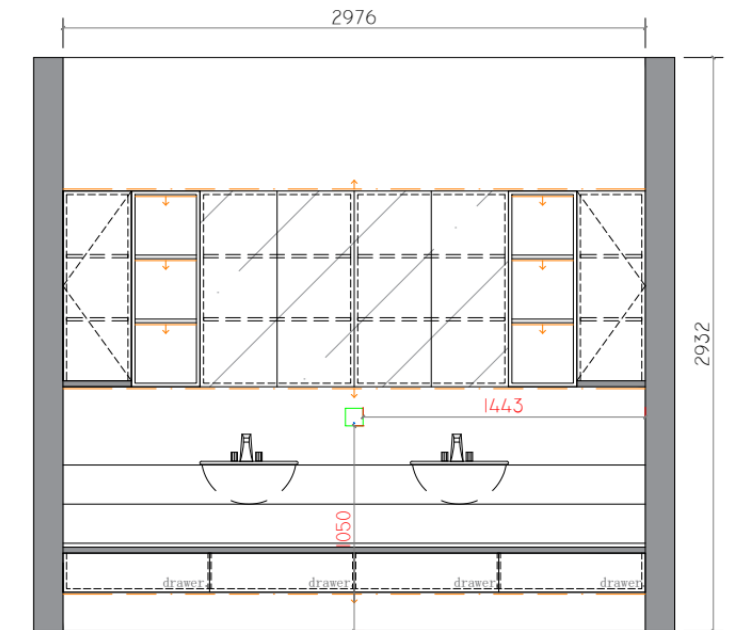


MASTER BEDROOM BATHROOM AREA

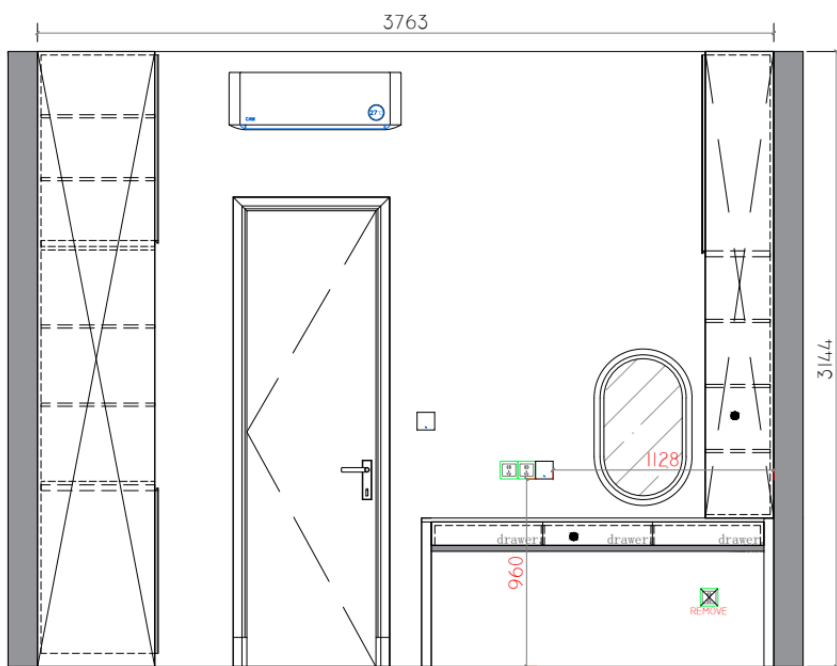


BEDROOM 2 DRESSING SIDE

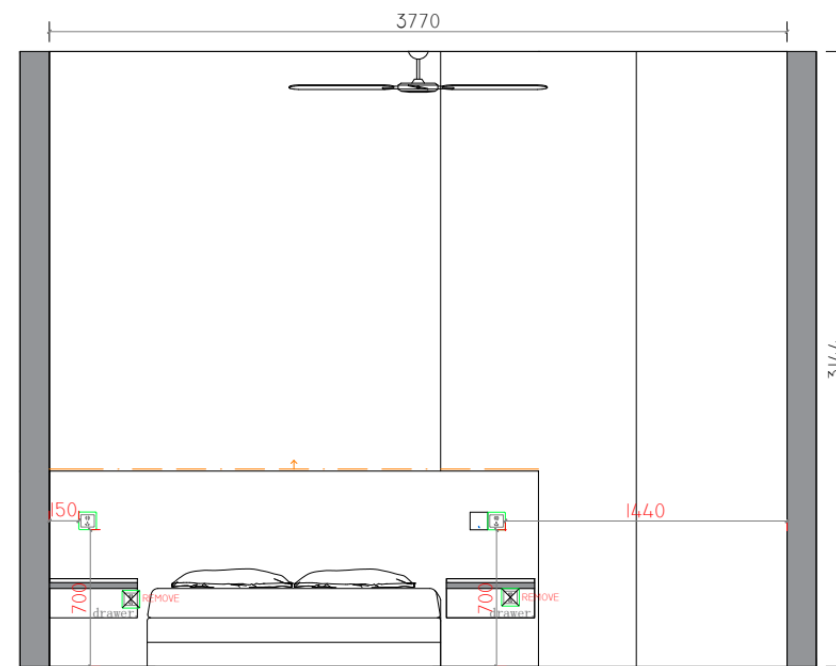


BEDROOM 2 BED SIDE

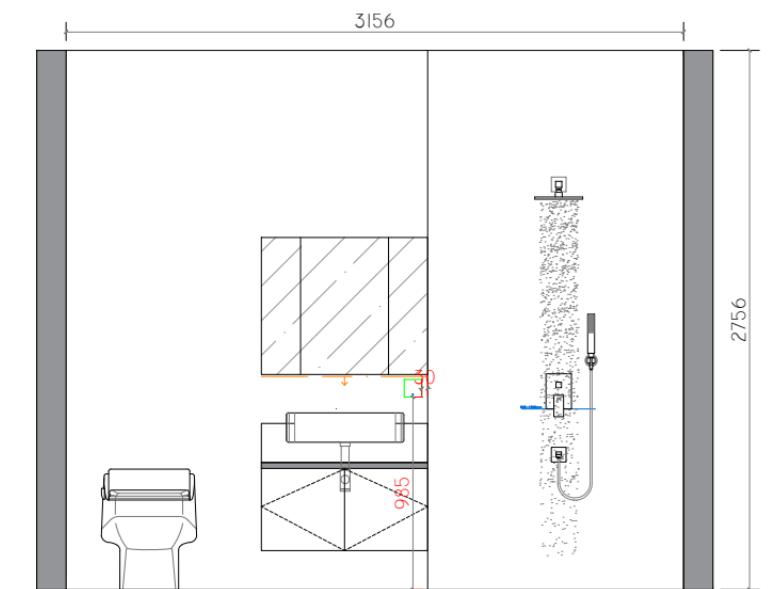


BATH 2,3,4

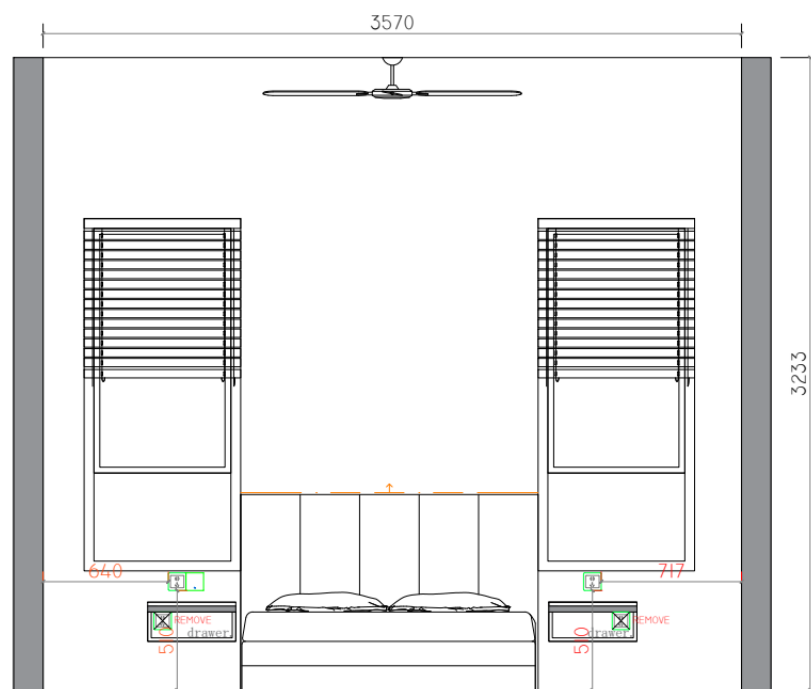


BEDROOM 3 BED SIDE

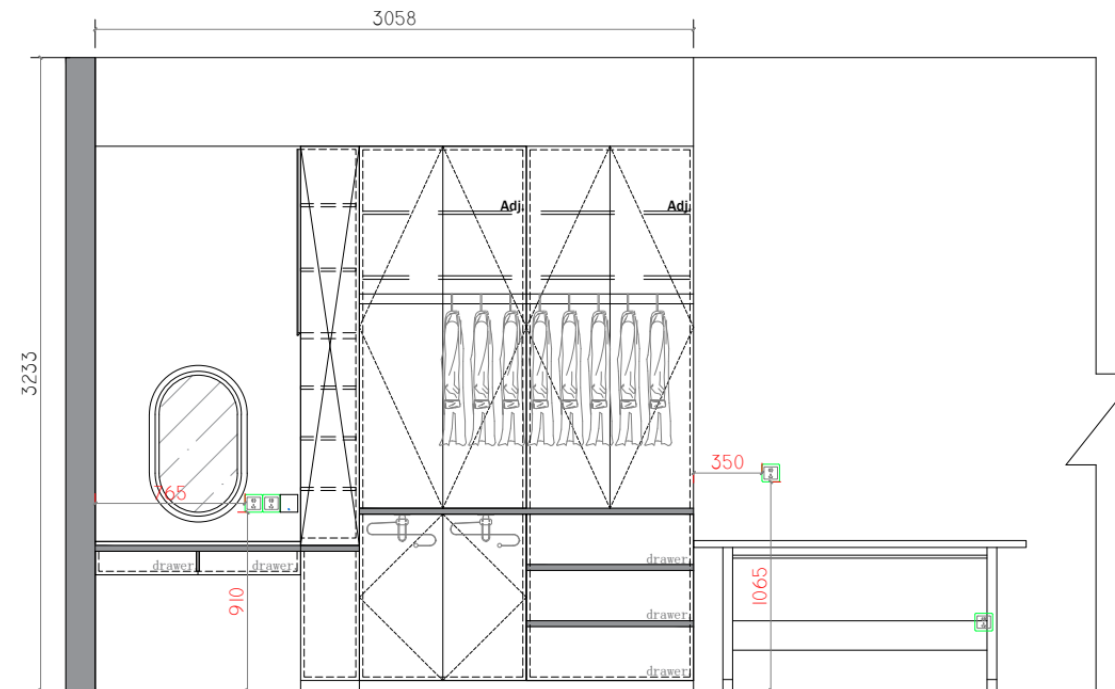

BEDROOM 3 WARDROBE SIDE

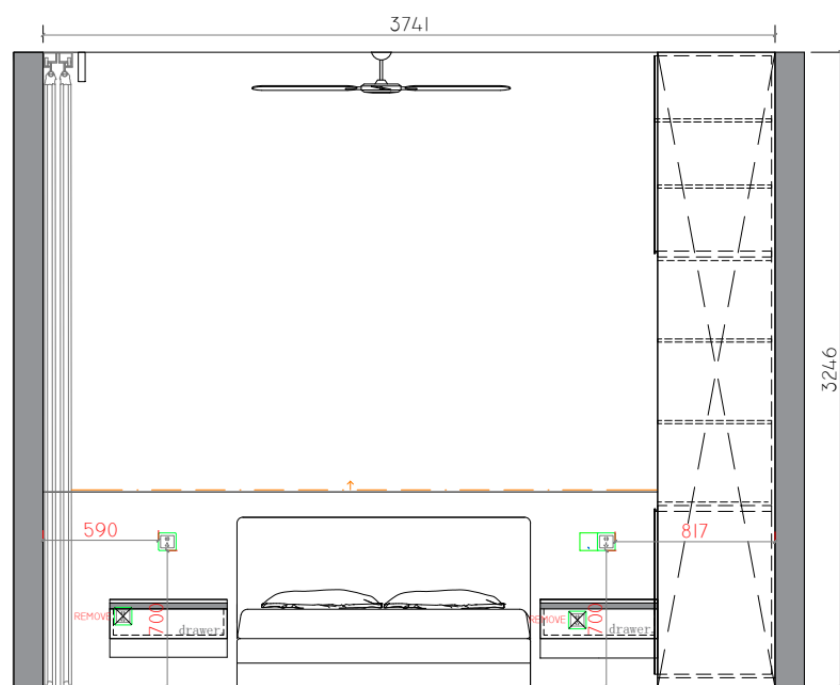

BEDROOM 4 BED SIDE

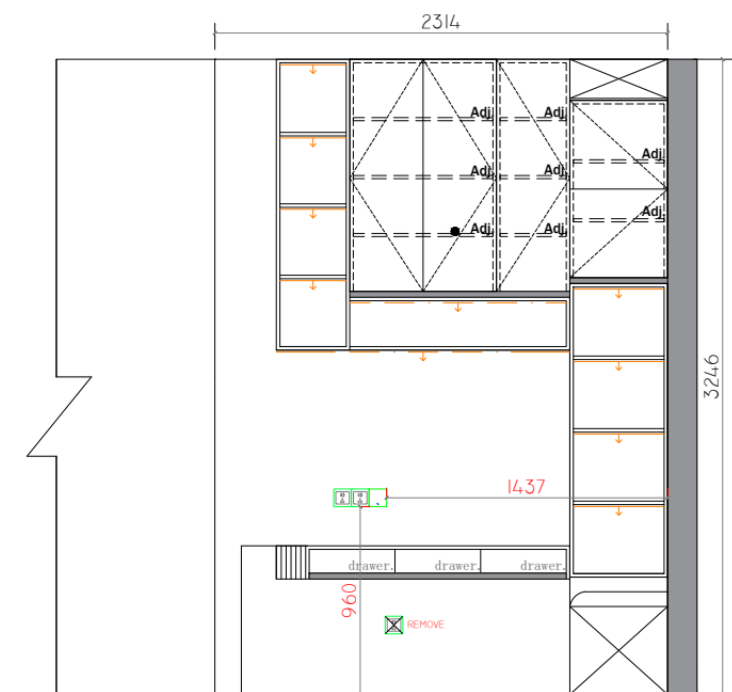

BEDROOM 4 STUDY TABLE SIDE

Public project drawing edition

Selected drawings. Original page references appear on each drawing.

This edition retains all eligible design pages.

如需完整项目资料，欢迎联系

For complete project information, please get in touch.

kimi331kayeng@icloud.com