



EXISTING LAYOUT PLAN

GROUND FLOOR

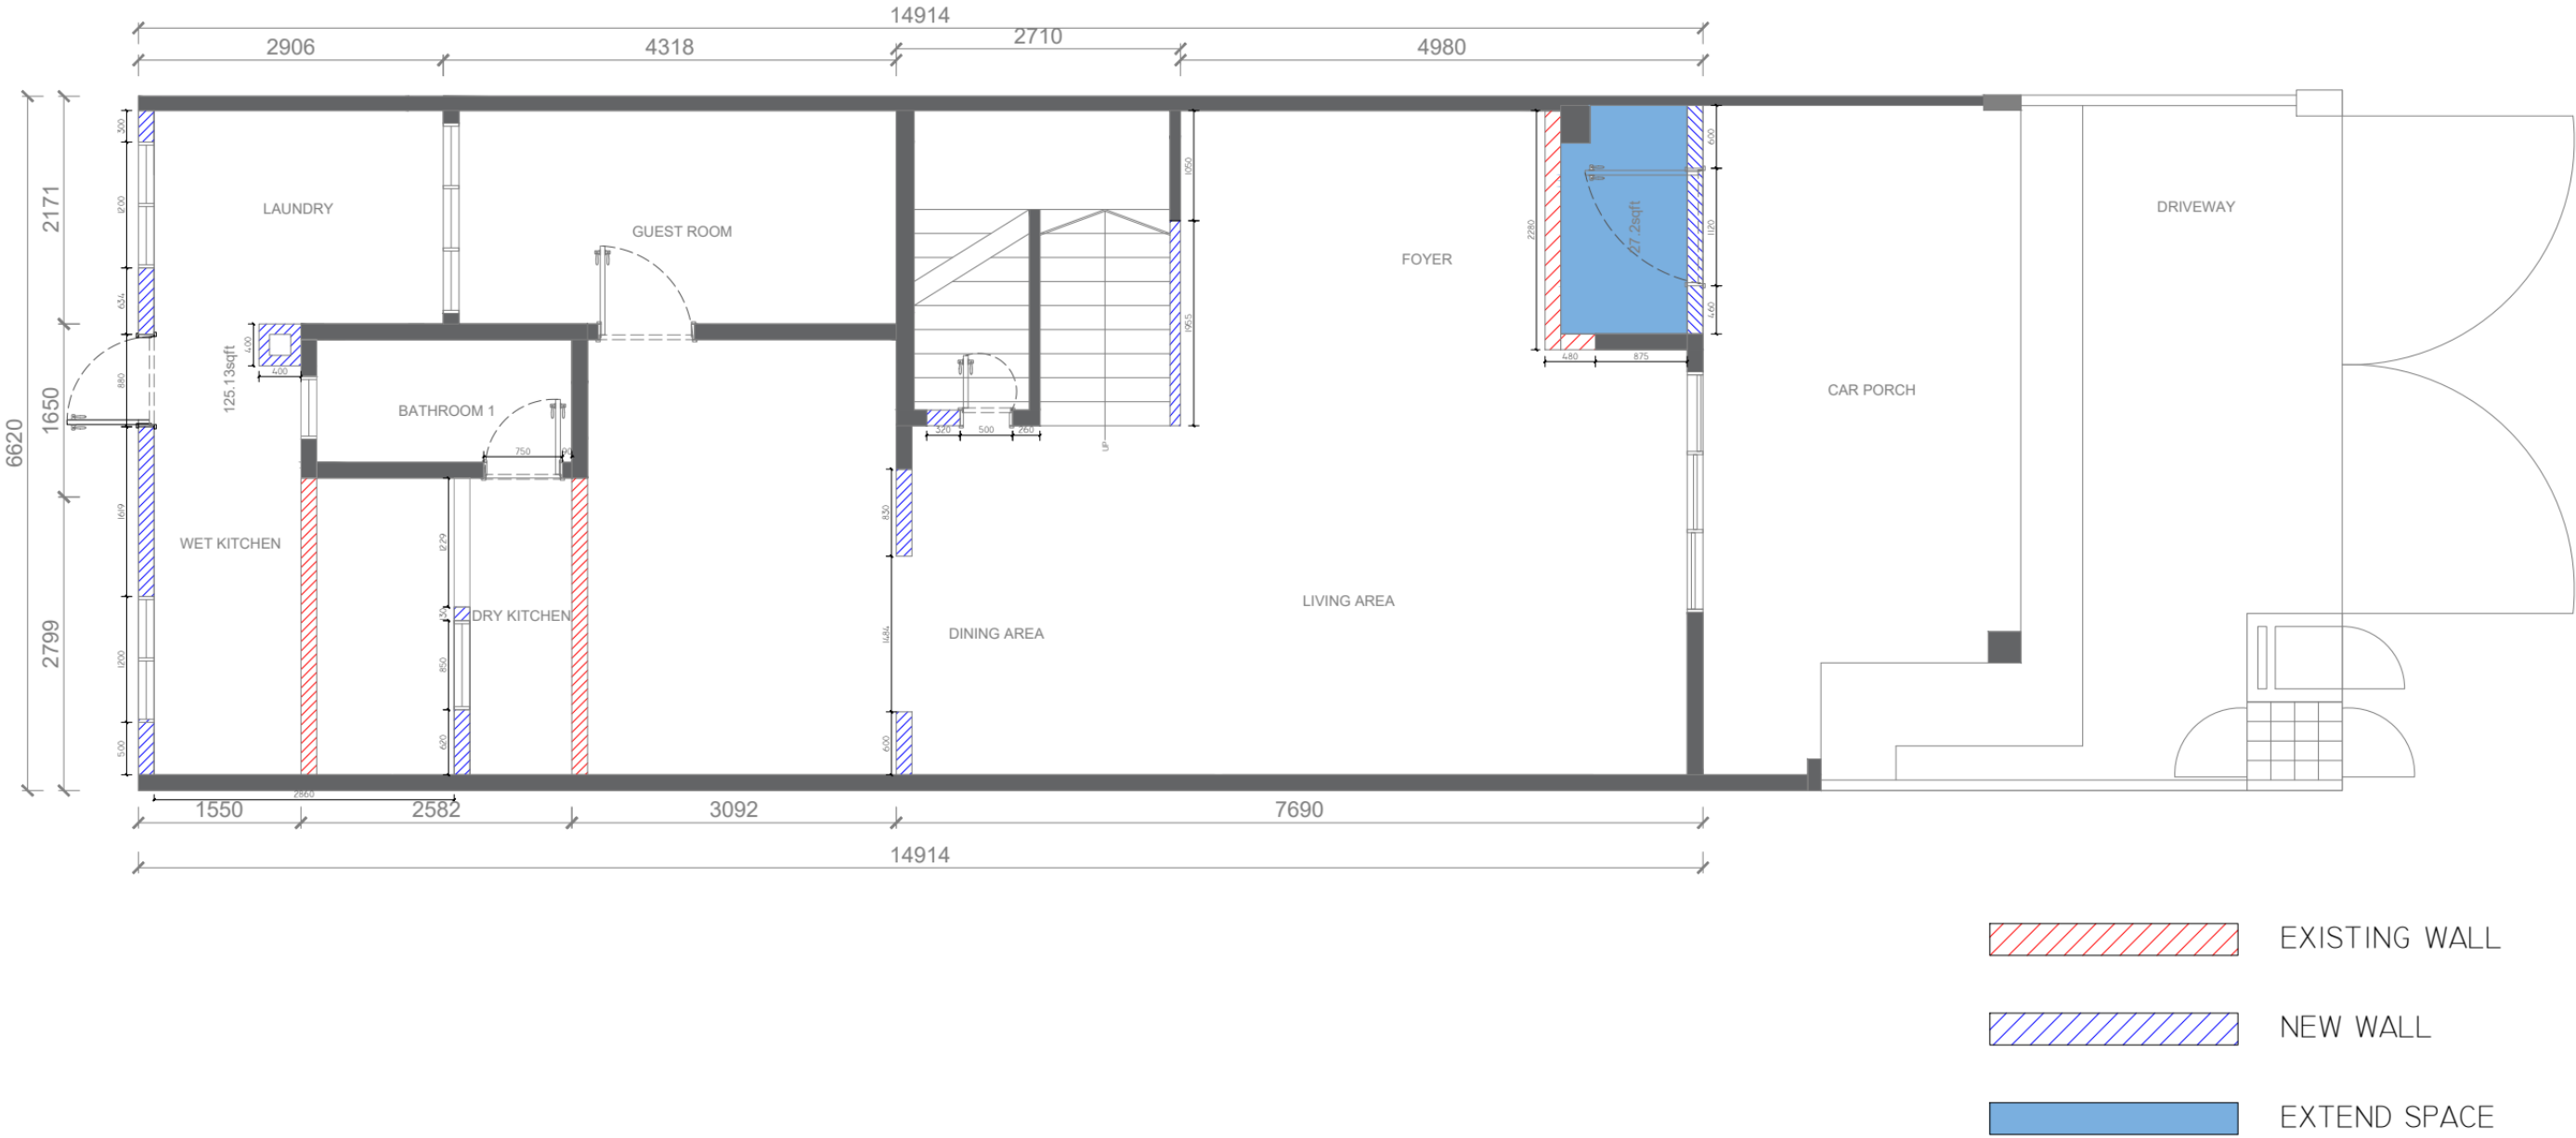


EXISTING LAYOUT PLAN

FIRST FLOOR

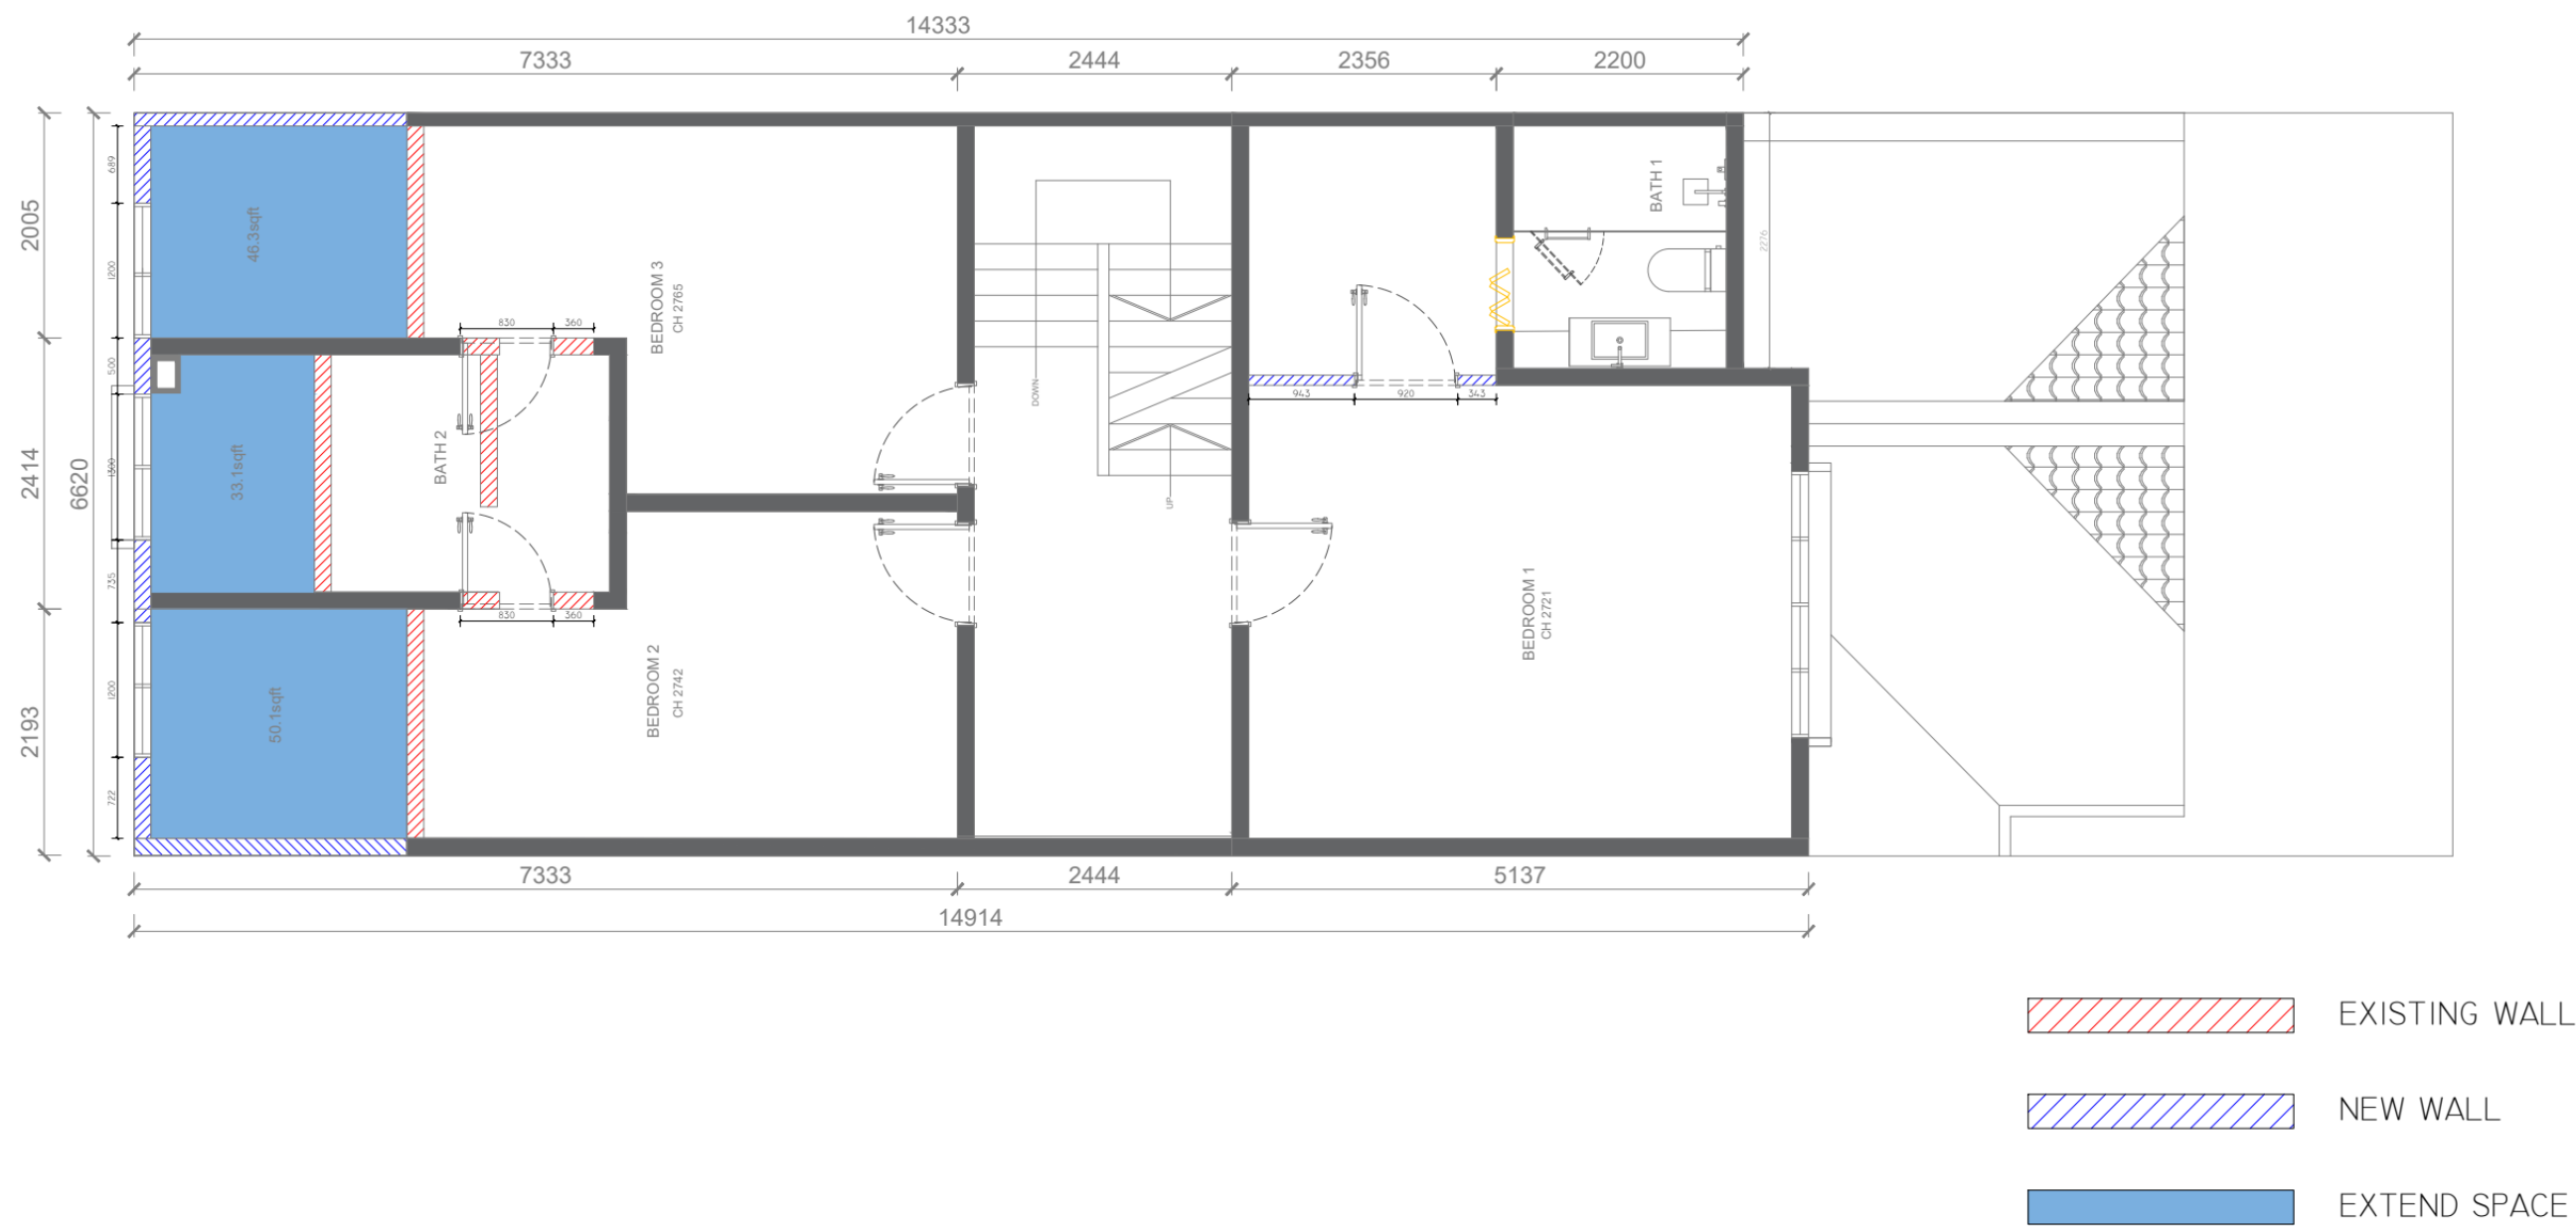


EXISTING LAYOUT PLAN

SECOND FLOOR

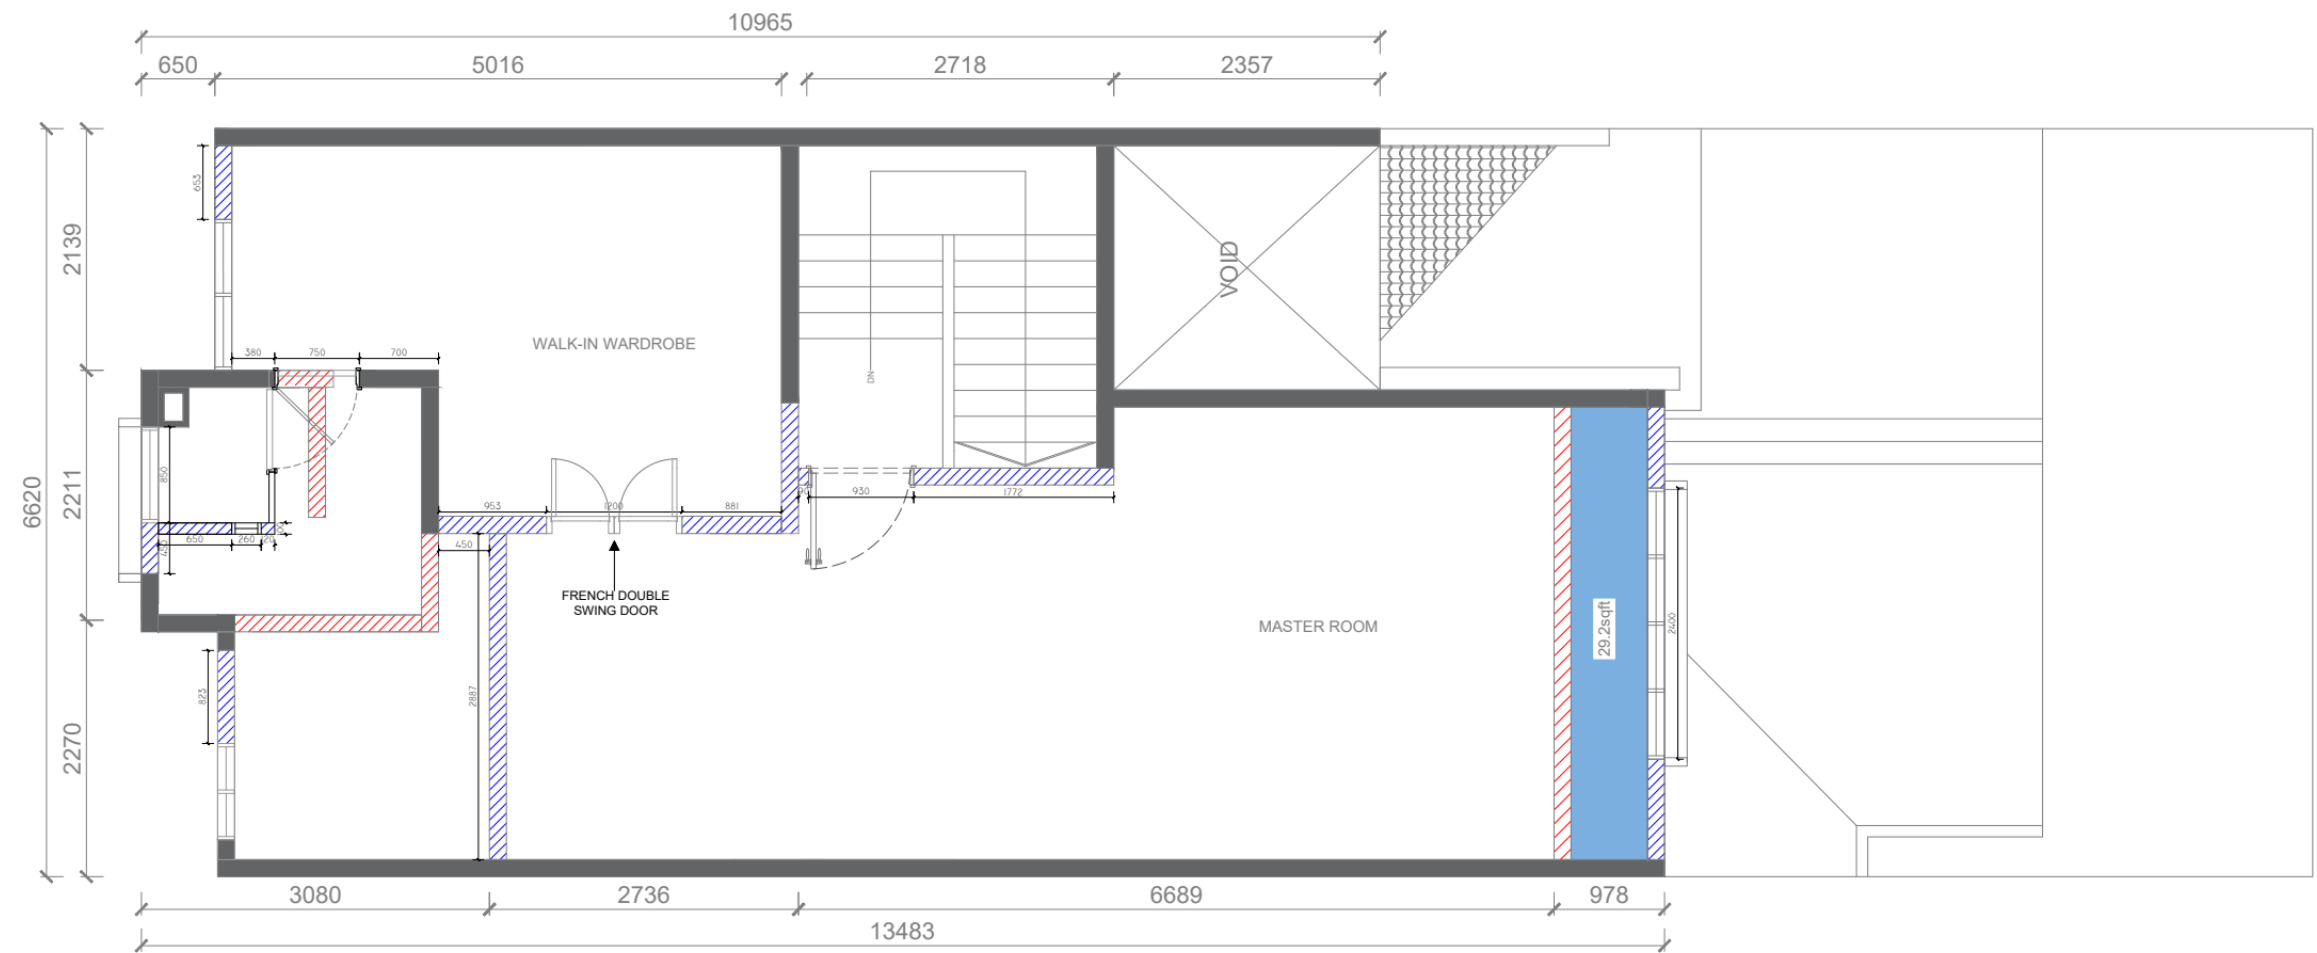


-  EXISTING WALL
-  NEW WALL
-  EXTEND SPACE

GROUND FLOOR

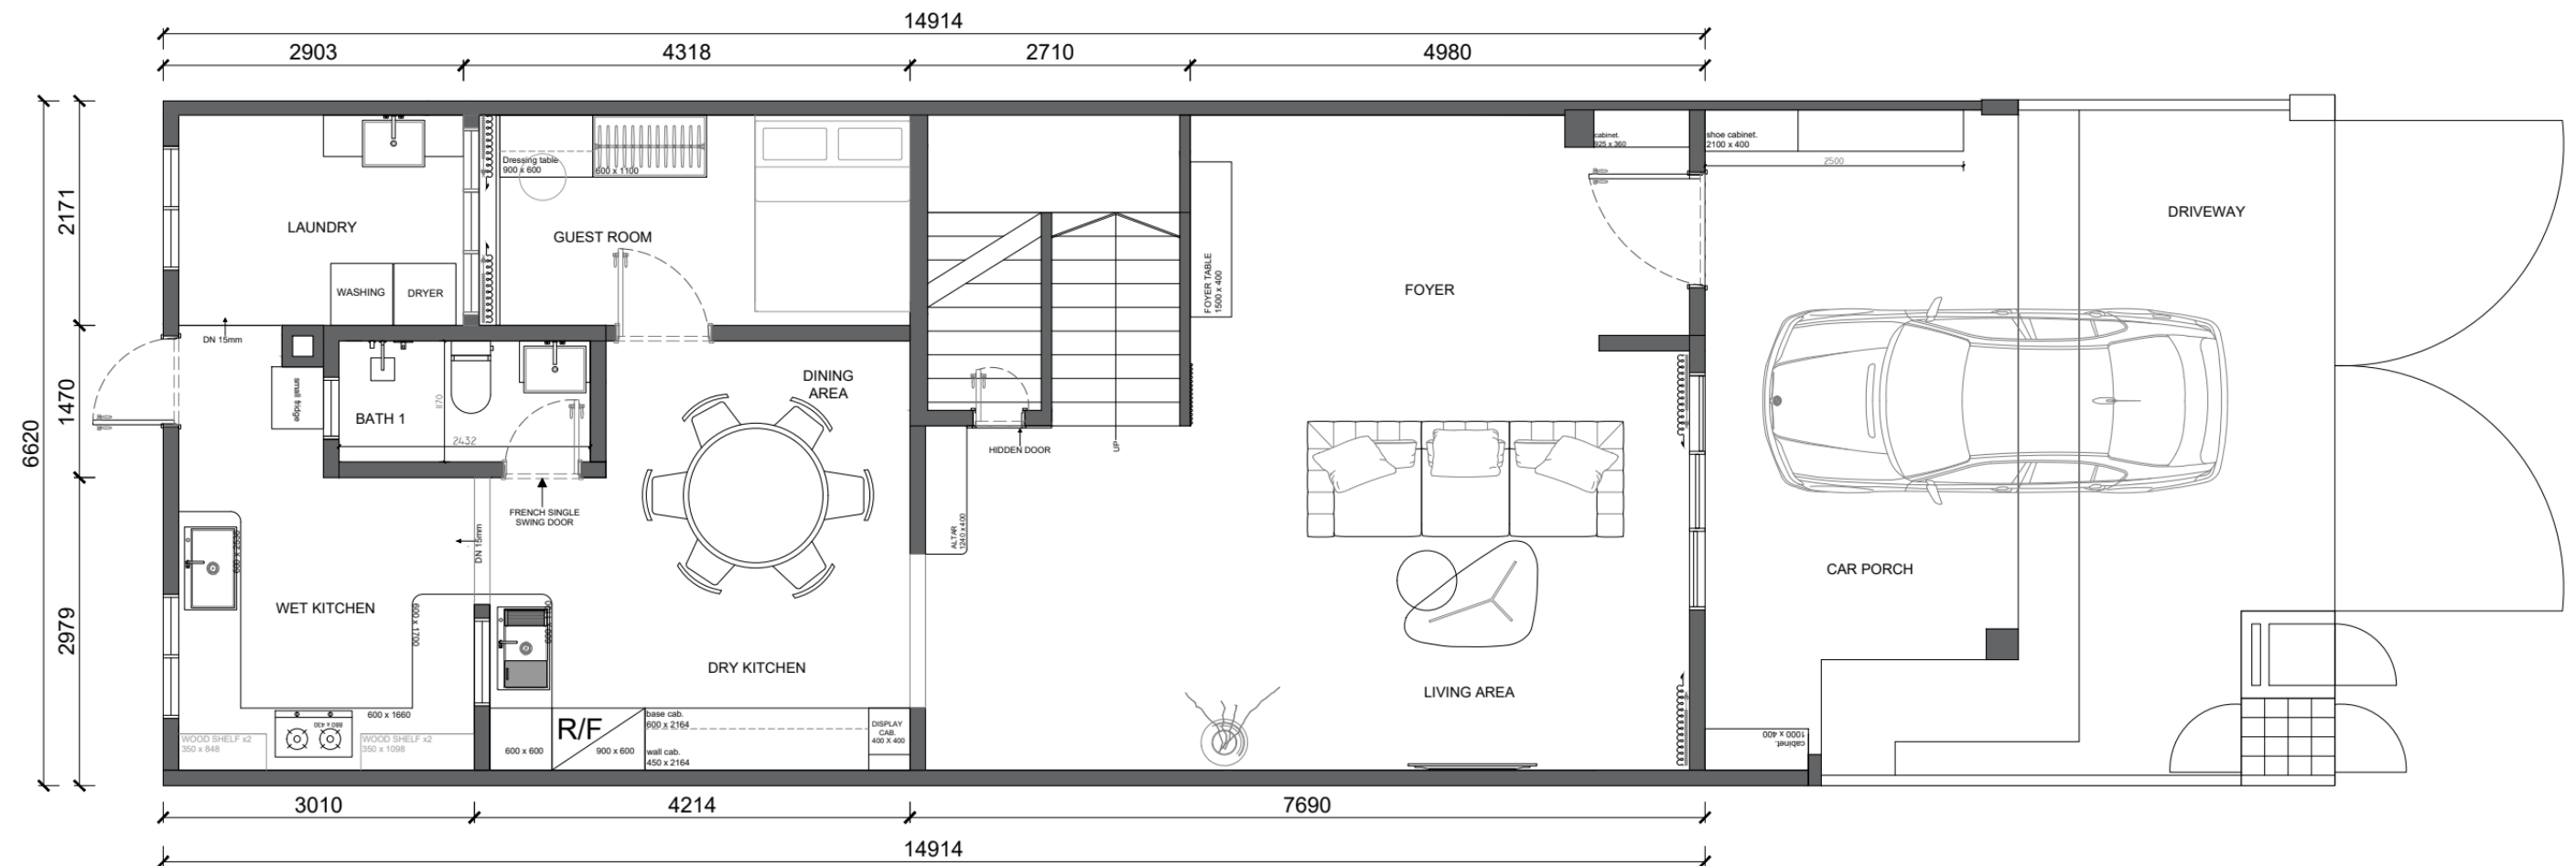


FURNITURE LAYOUT PLAN

FIRST FLOOR


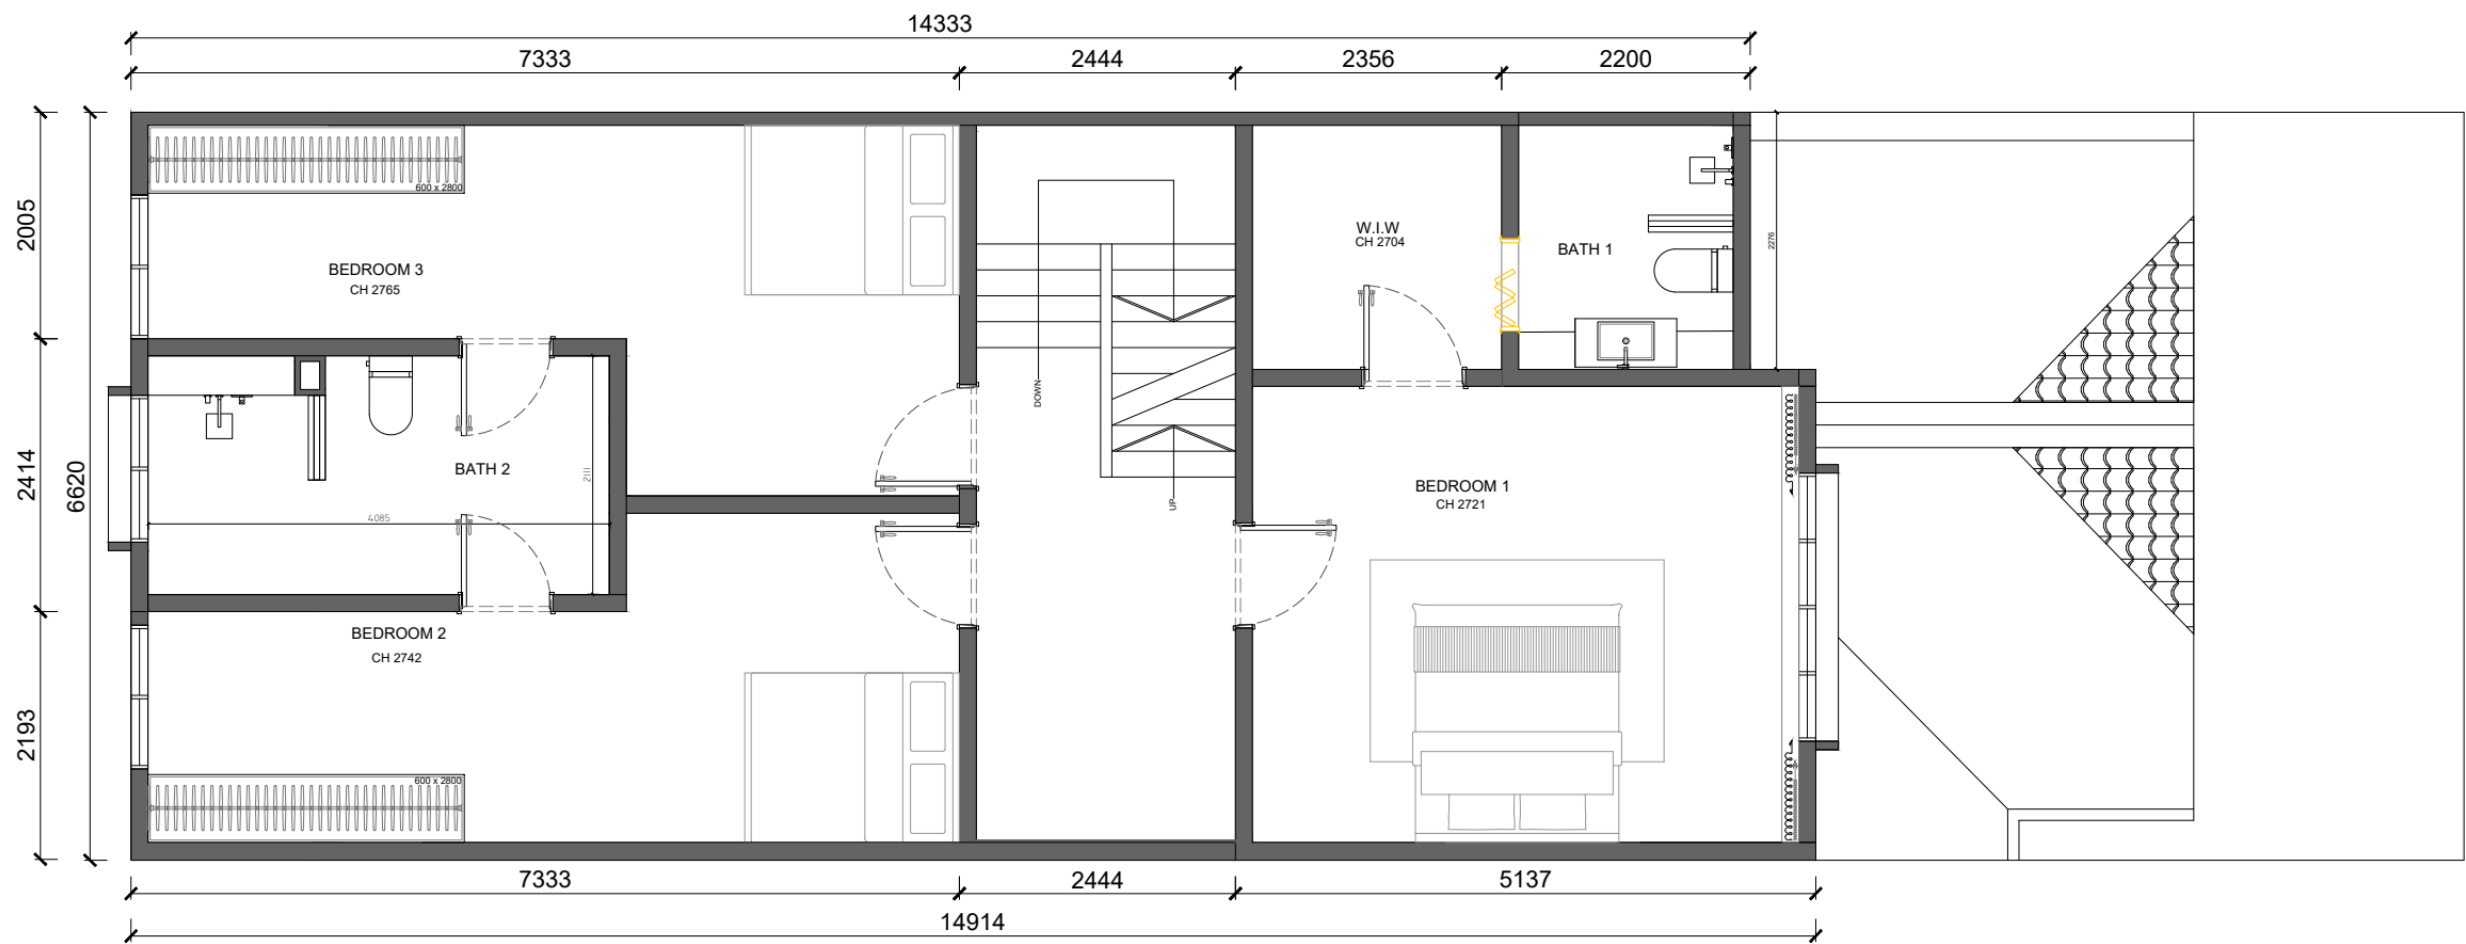


FURNITURE LAYOUT PLAN

SECOND FLOOR

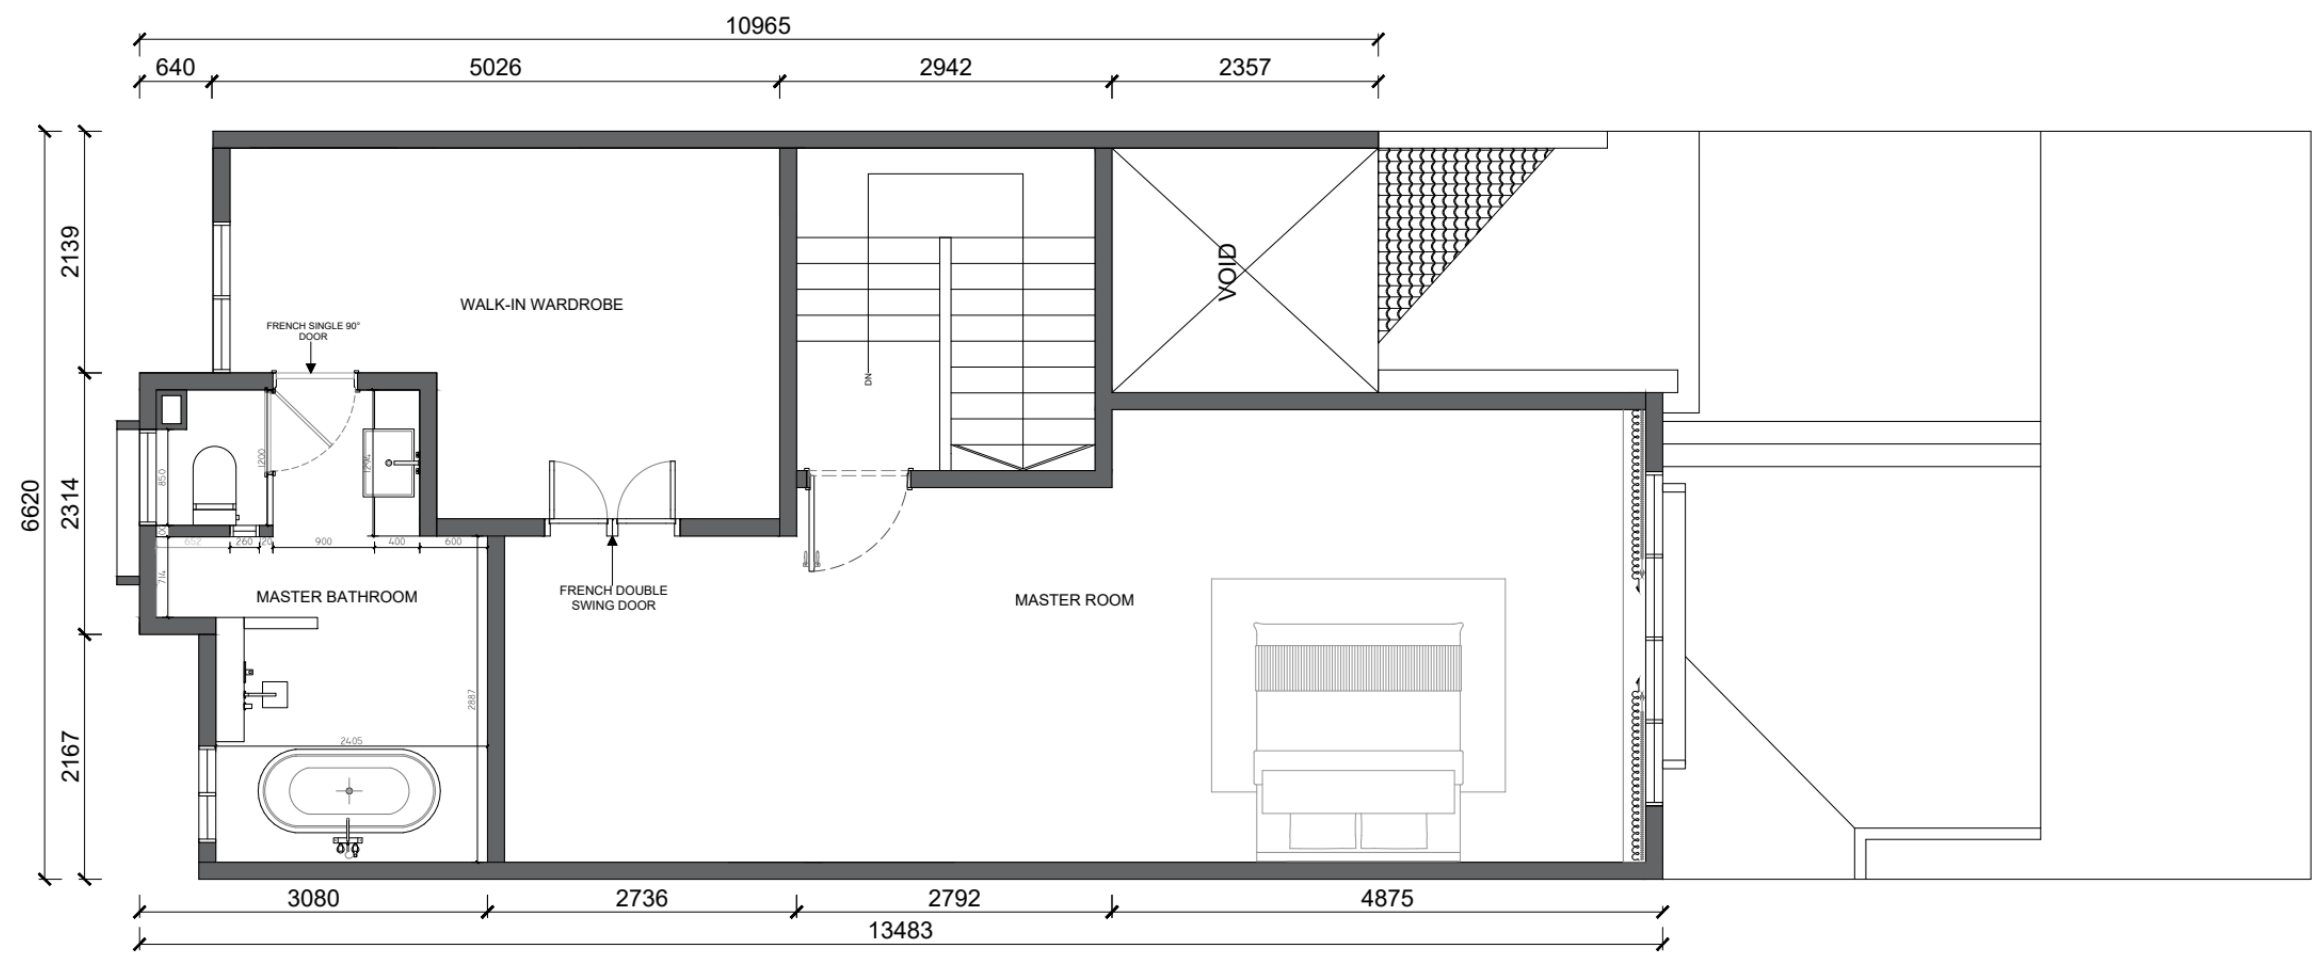


REFLECTED CEILING PLAN
GROUND FLOOR

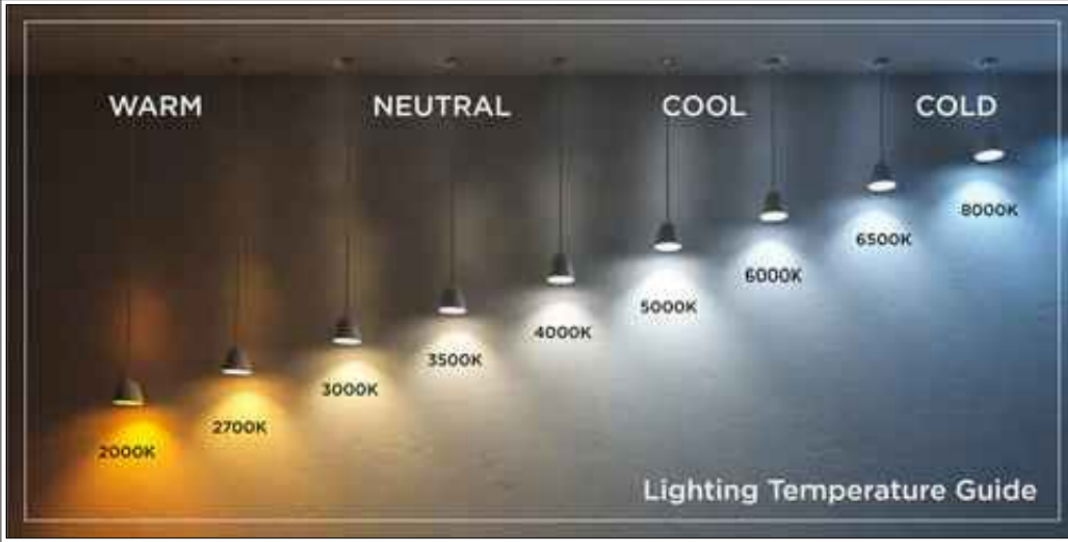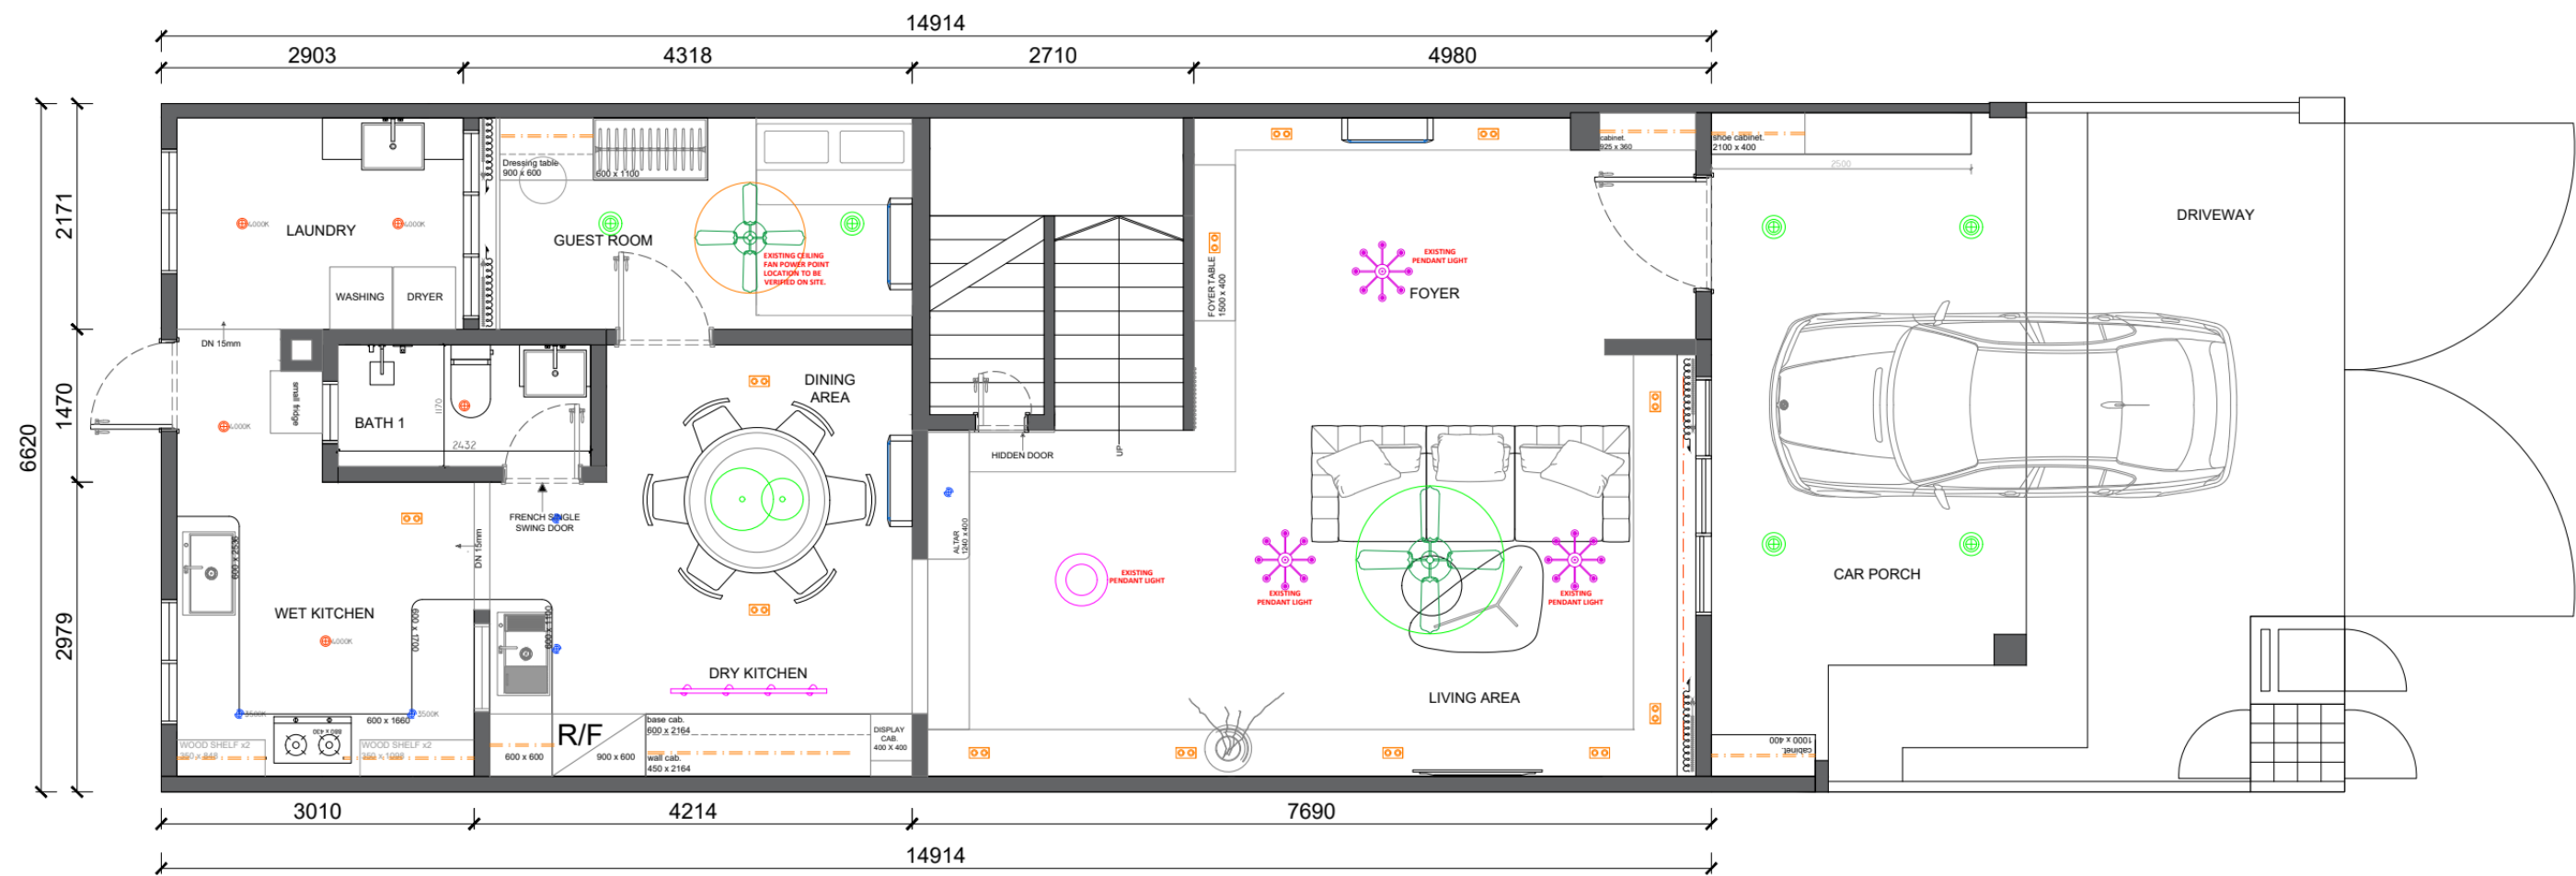

NO	LEGEND	ITEM	QTY	NO	LEGEND	ITEM	QTY	REMARK:
1		SINGLE EYEBALL R85mm 3000K	3	7		PENDANT LIGHT (DINING AREA)	1	Kitchen area only: Eyeball 3500K Downlight 4000K 3500K SINGLE EYEBALL R85mm,3500K= 2 4000K DOWNLIGHT R100mm, 4000K= 4 EXHAUST FAN = 3
2		DOWNLIGHT R100mm, 3500K	2	8		TRACK LIGHT, 1500mm	1	
3		SURFACE DOWNLIGHT R220mm	4	9		AIR-COND	3	
4		DOUBLE SPOT GU10 3000K	12	10		LED STRIP LIGHT (CURTAIN)	1	
5		42' FANS	1	11		EXISTING PENDANT LIGHT	3	
6		56' FANS	1	12		EXISTING PENDANT LIGHT	1	



REFLECTED CEILING PLAN

FIRST FLOOR

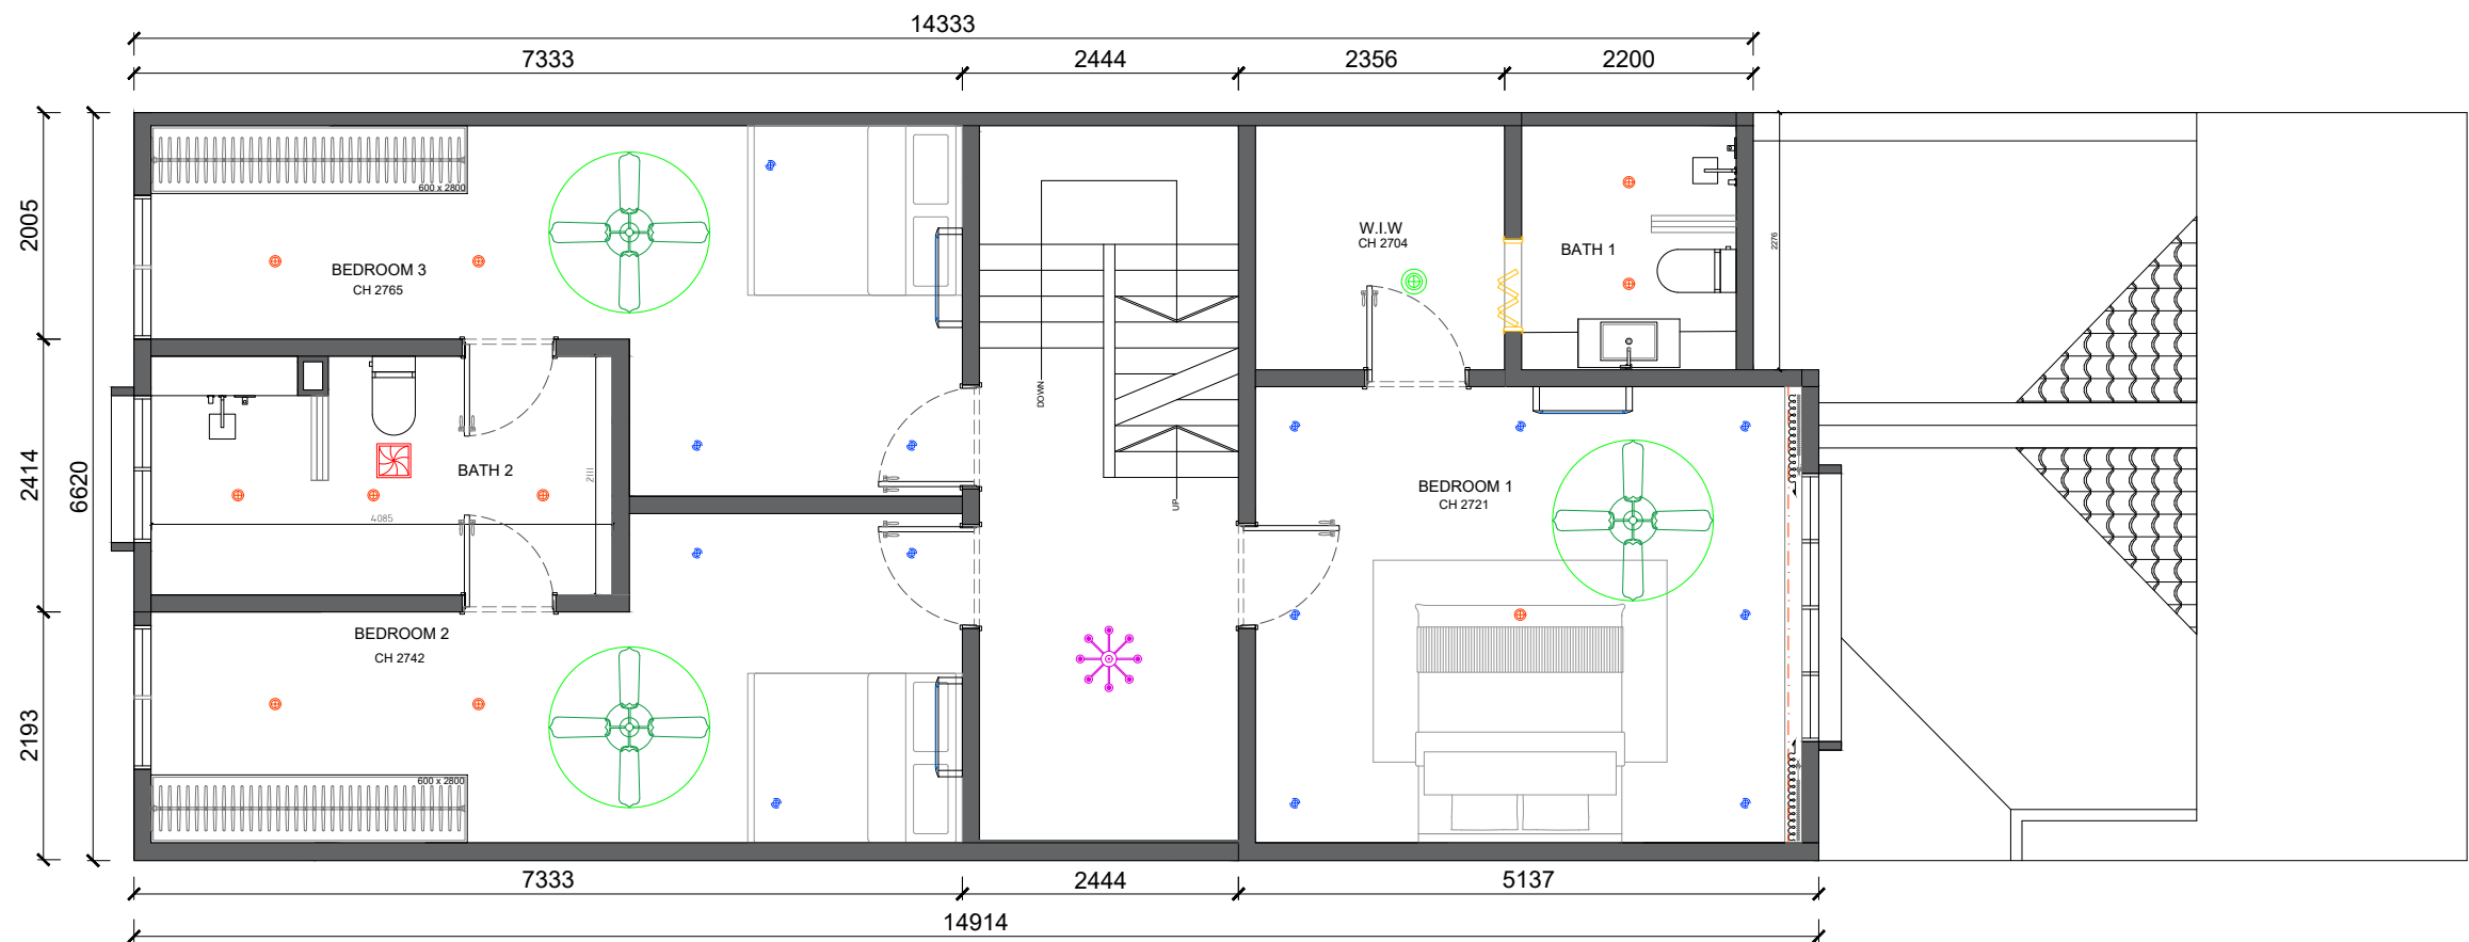


NO	LEGEND	ITEM	QTY	NO	LEGEND	ITEM	QTY	REMARK:
1		SINGLE EYEBALL R85mm 3000K	13	7		PENDANT LIGHT (DINING AREA)	-	Kitchen area only: Eyeball 3500K Downlight 4000K 3500K SINGLE EYEBALL R85mm,3500K= 2 4000K DOWNLIGHT R100mm, 4000K= 4 EXHAUST FAN = 3
2		DOWNLIGHT R100mm, 3500K	9	8		TRACK LIGHT, 1500mm	-	
3		SURFACE DOWNLIGHT R220mm	1	9		AIR-COND	3	
4		DOUBLE SPOT GU10 3000K	-	10		LED STRIP LIGHT (CURTAIN)	1	
5		42' FANS	-	11		EXISTING PENDANT LIGHT	-	
6		56' FANS	3	12		EXISTING PENDANT LIGHT	-	

REFLECTED CEILING PLAN
SECOND FLOOR

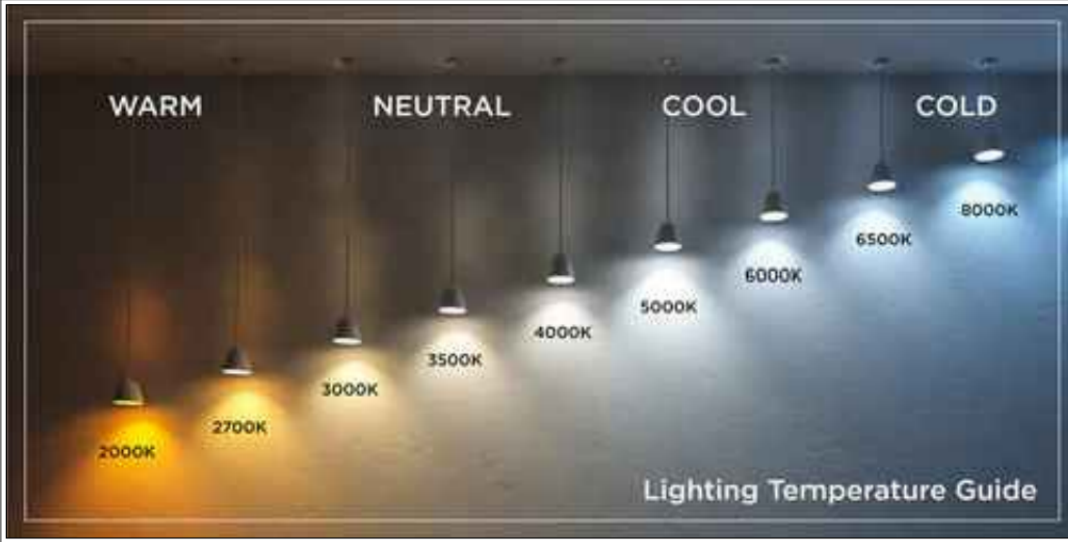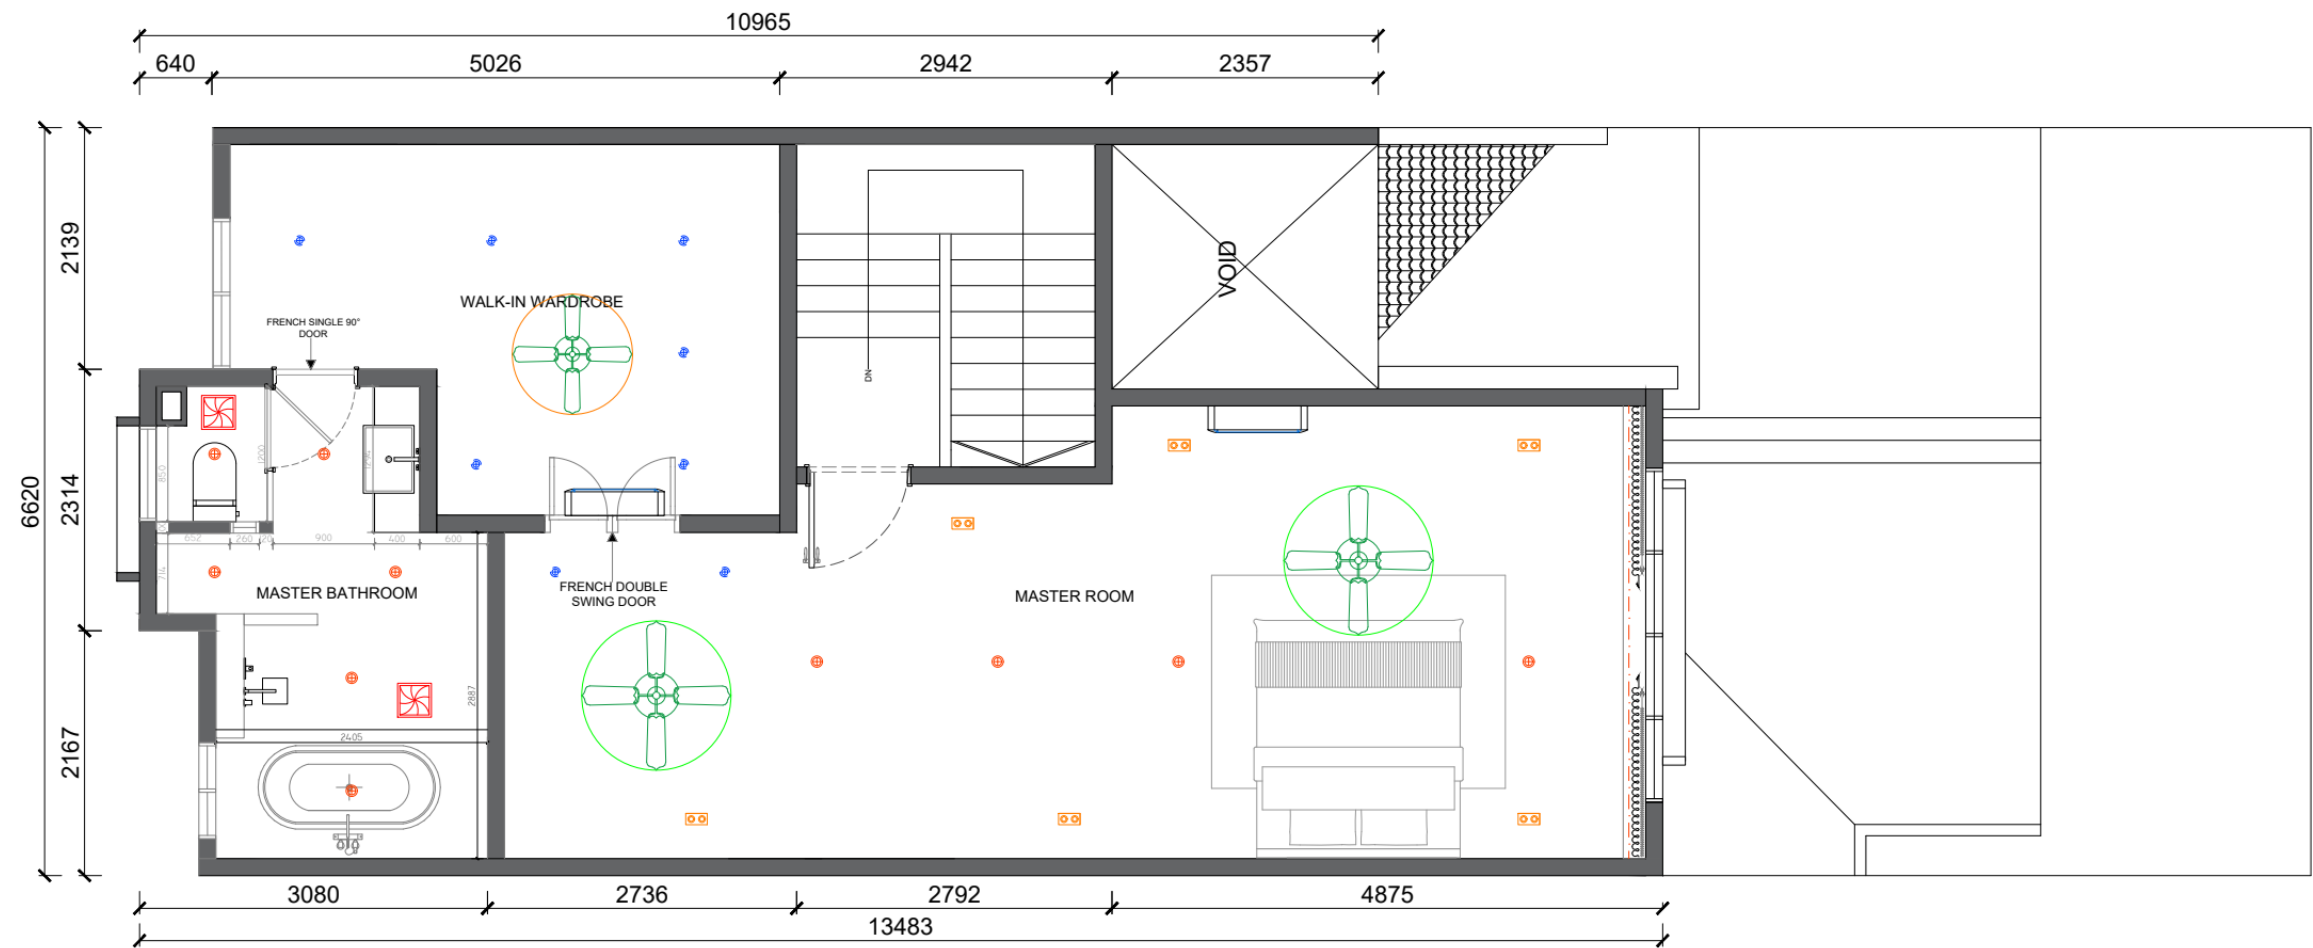


NO	LEGEND	ITEM	QTY	NO	LEGEND	ITEM	QTY	REMARK:
1		SINGLE EYEBALL R85mm 3000K	8	7		PENDANT LIGHT (DINING AREA)	-	Kitchen area only: Eyeball 3500K Downlight 4000K 3500K SINGLE EYEBALL R85mm,3500K= 2 4000K DOWNLIGHT R100mm, 4000K= 4 EXHAUST FAN = 3
2		DOWNLIGHT R100mm, 3500K	10	8		TRACK LIGHT, 1500mm	-	
3		SURFACE DOWNLIGHT R220mm	-	9		AIR-COND	2	
4		DOUBLE SPOT GU10 3000K	6	10		LED STRIP LIGHT (CURTAIN)	1	
5		42' FANS	1	11		EXISTING PENDANT LIGHT	-	
6		56' FANS	2	12		EXISTING PENDANT LIGHT	-	

RCP (DIMENSION)
GROUND FLOOR

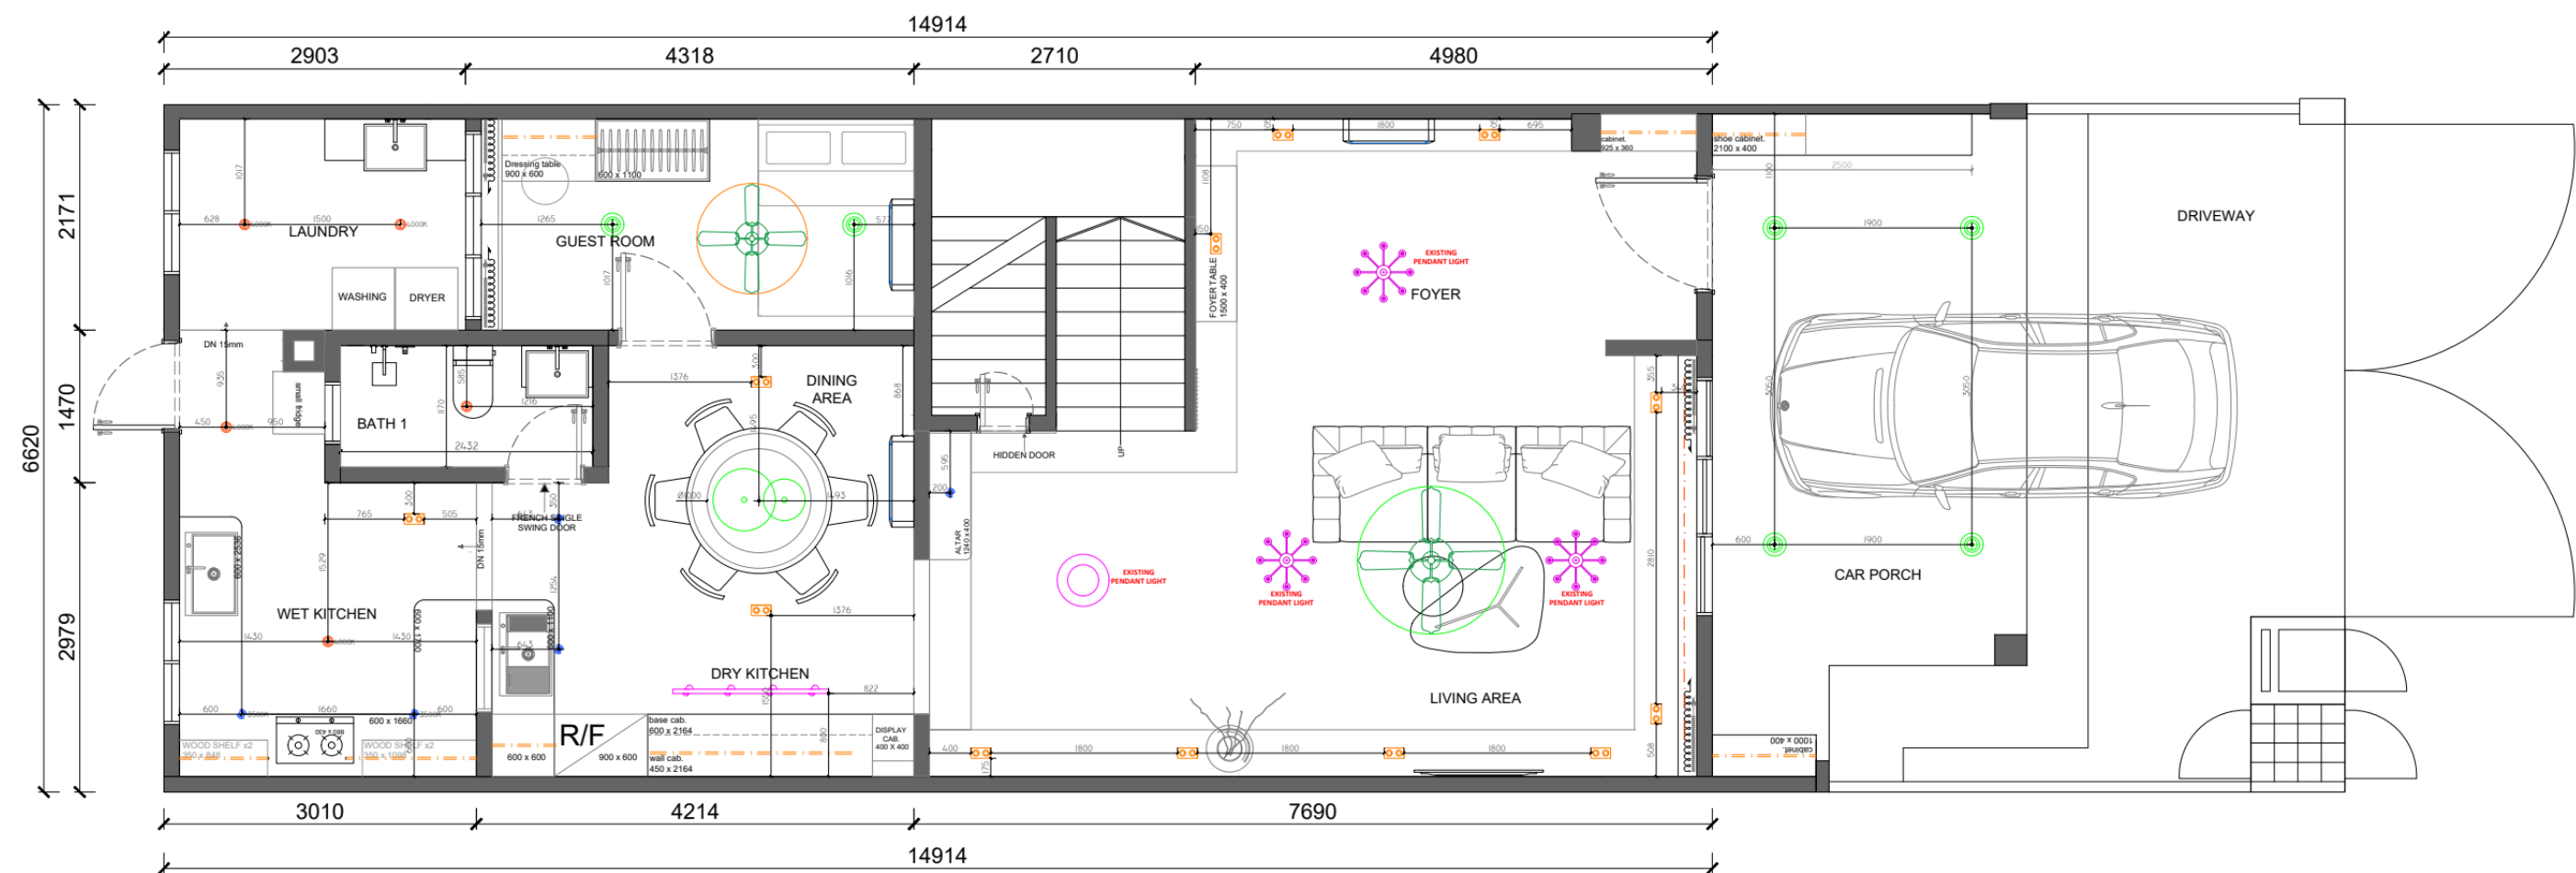


RCP (DIMENSION)

FIRST FLOOR

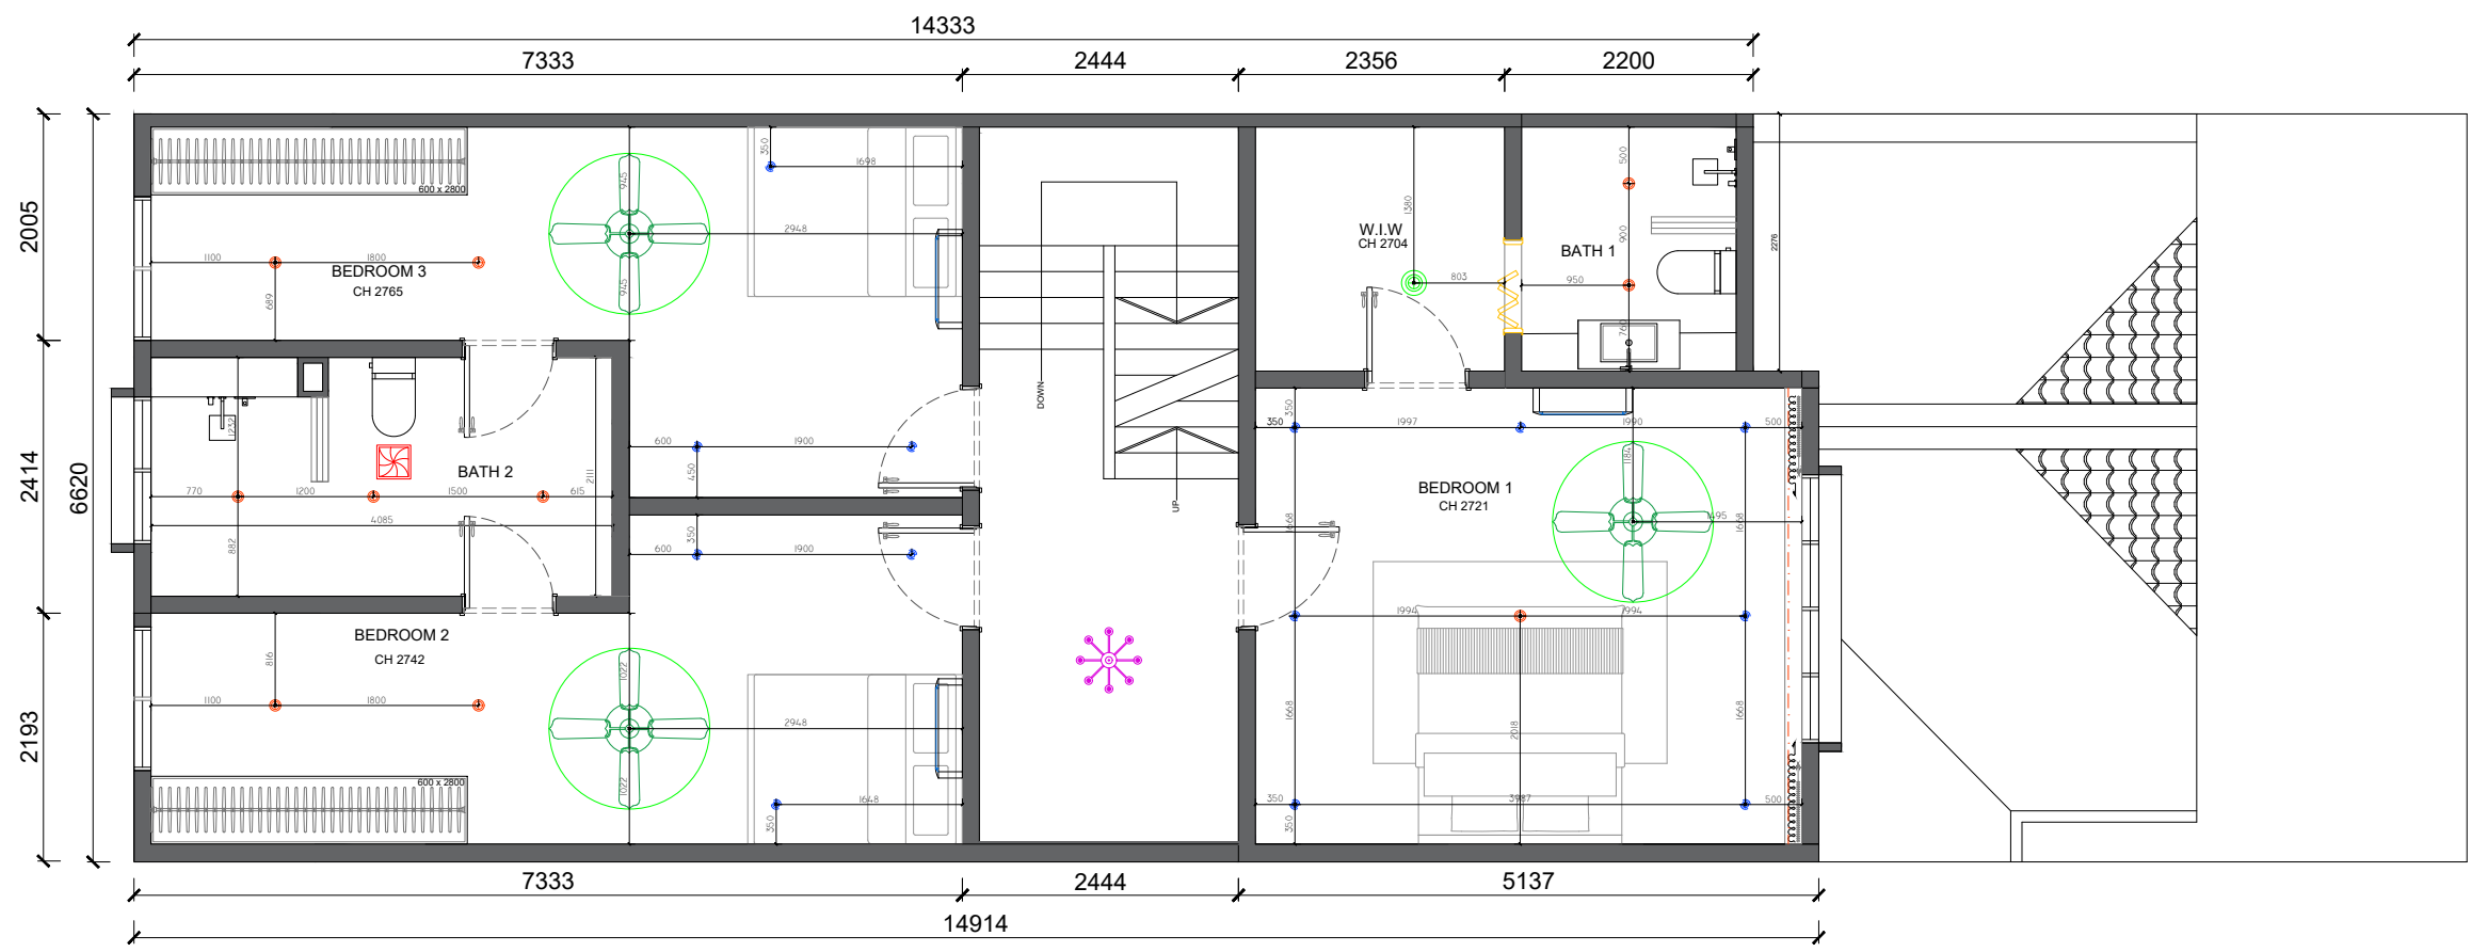


RCP (DIMENSION)

SECOND FLOOR

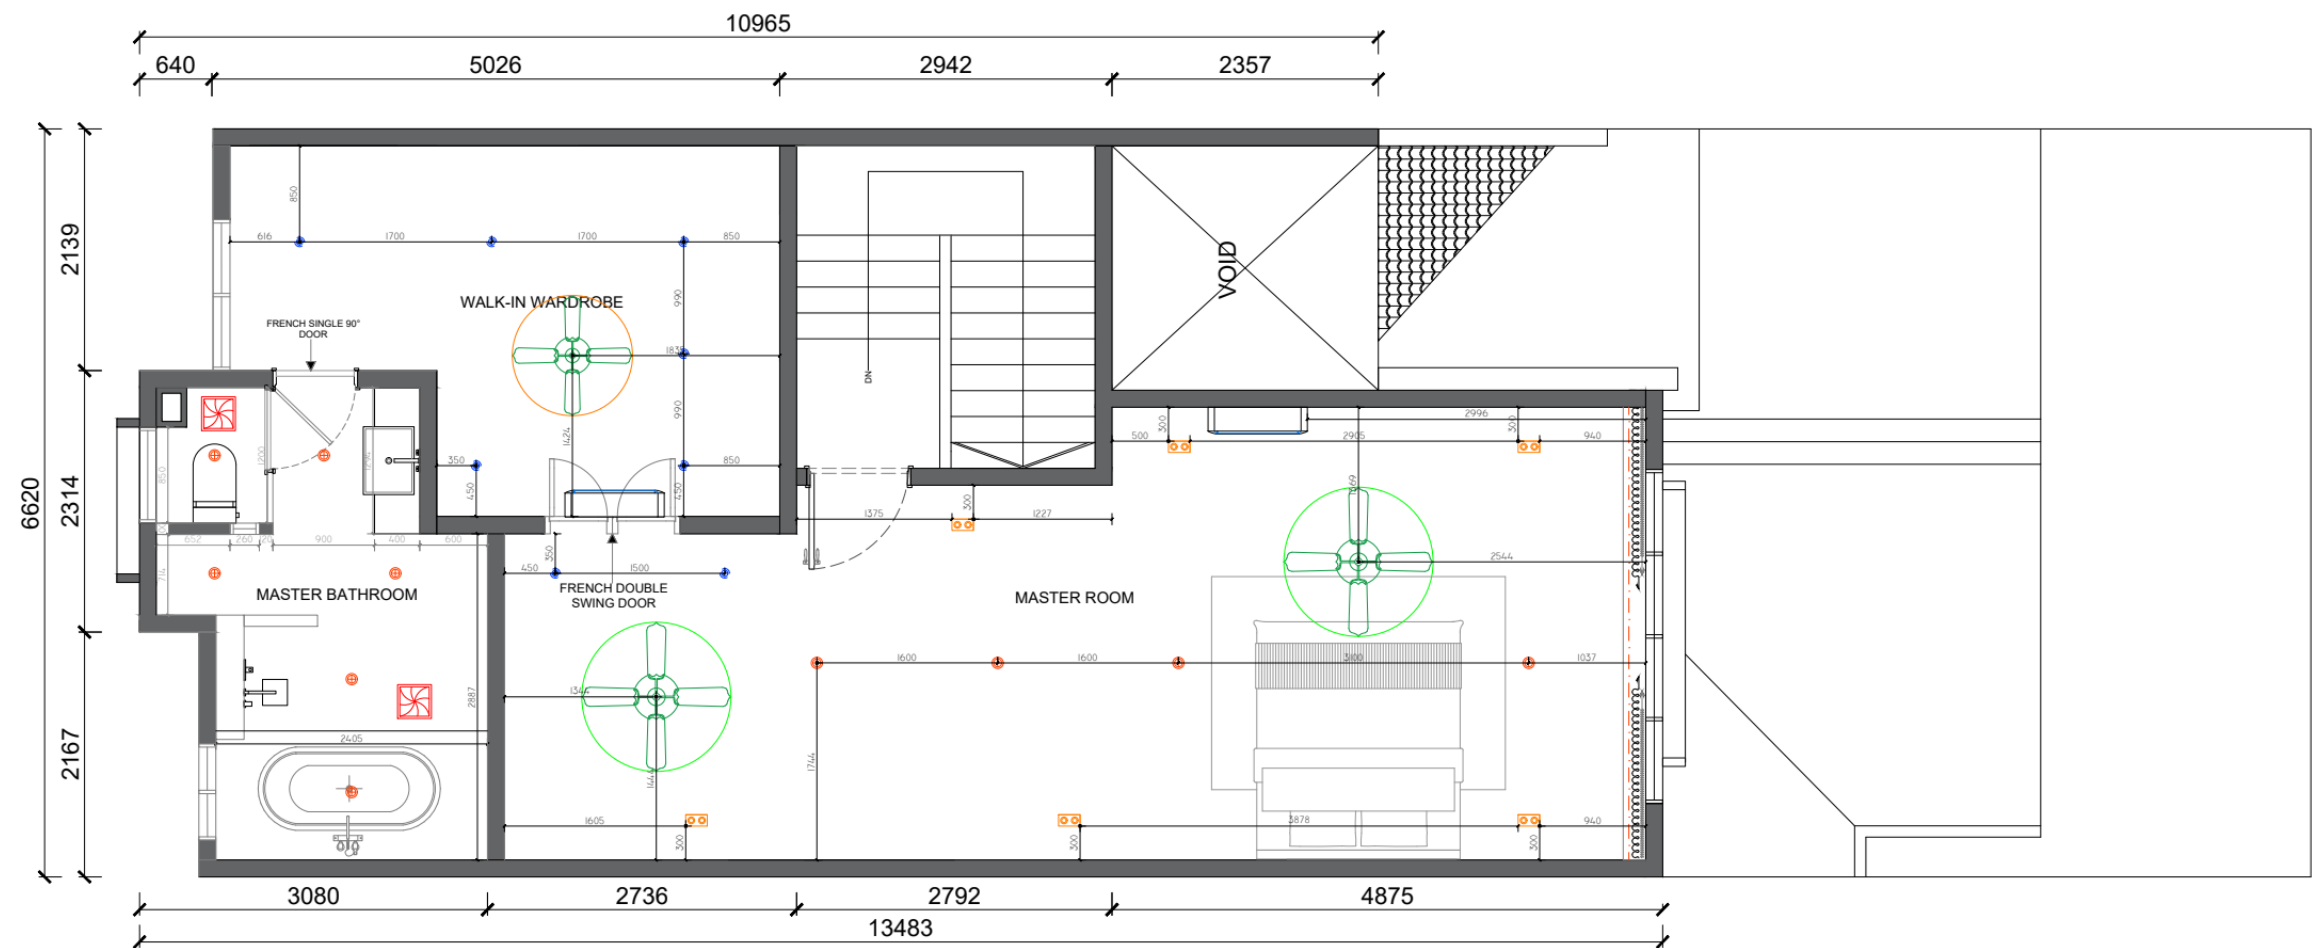


GROUND FLOOR

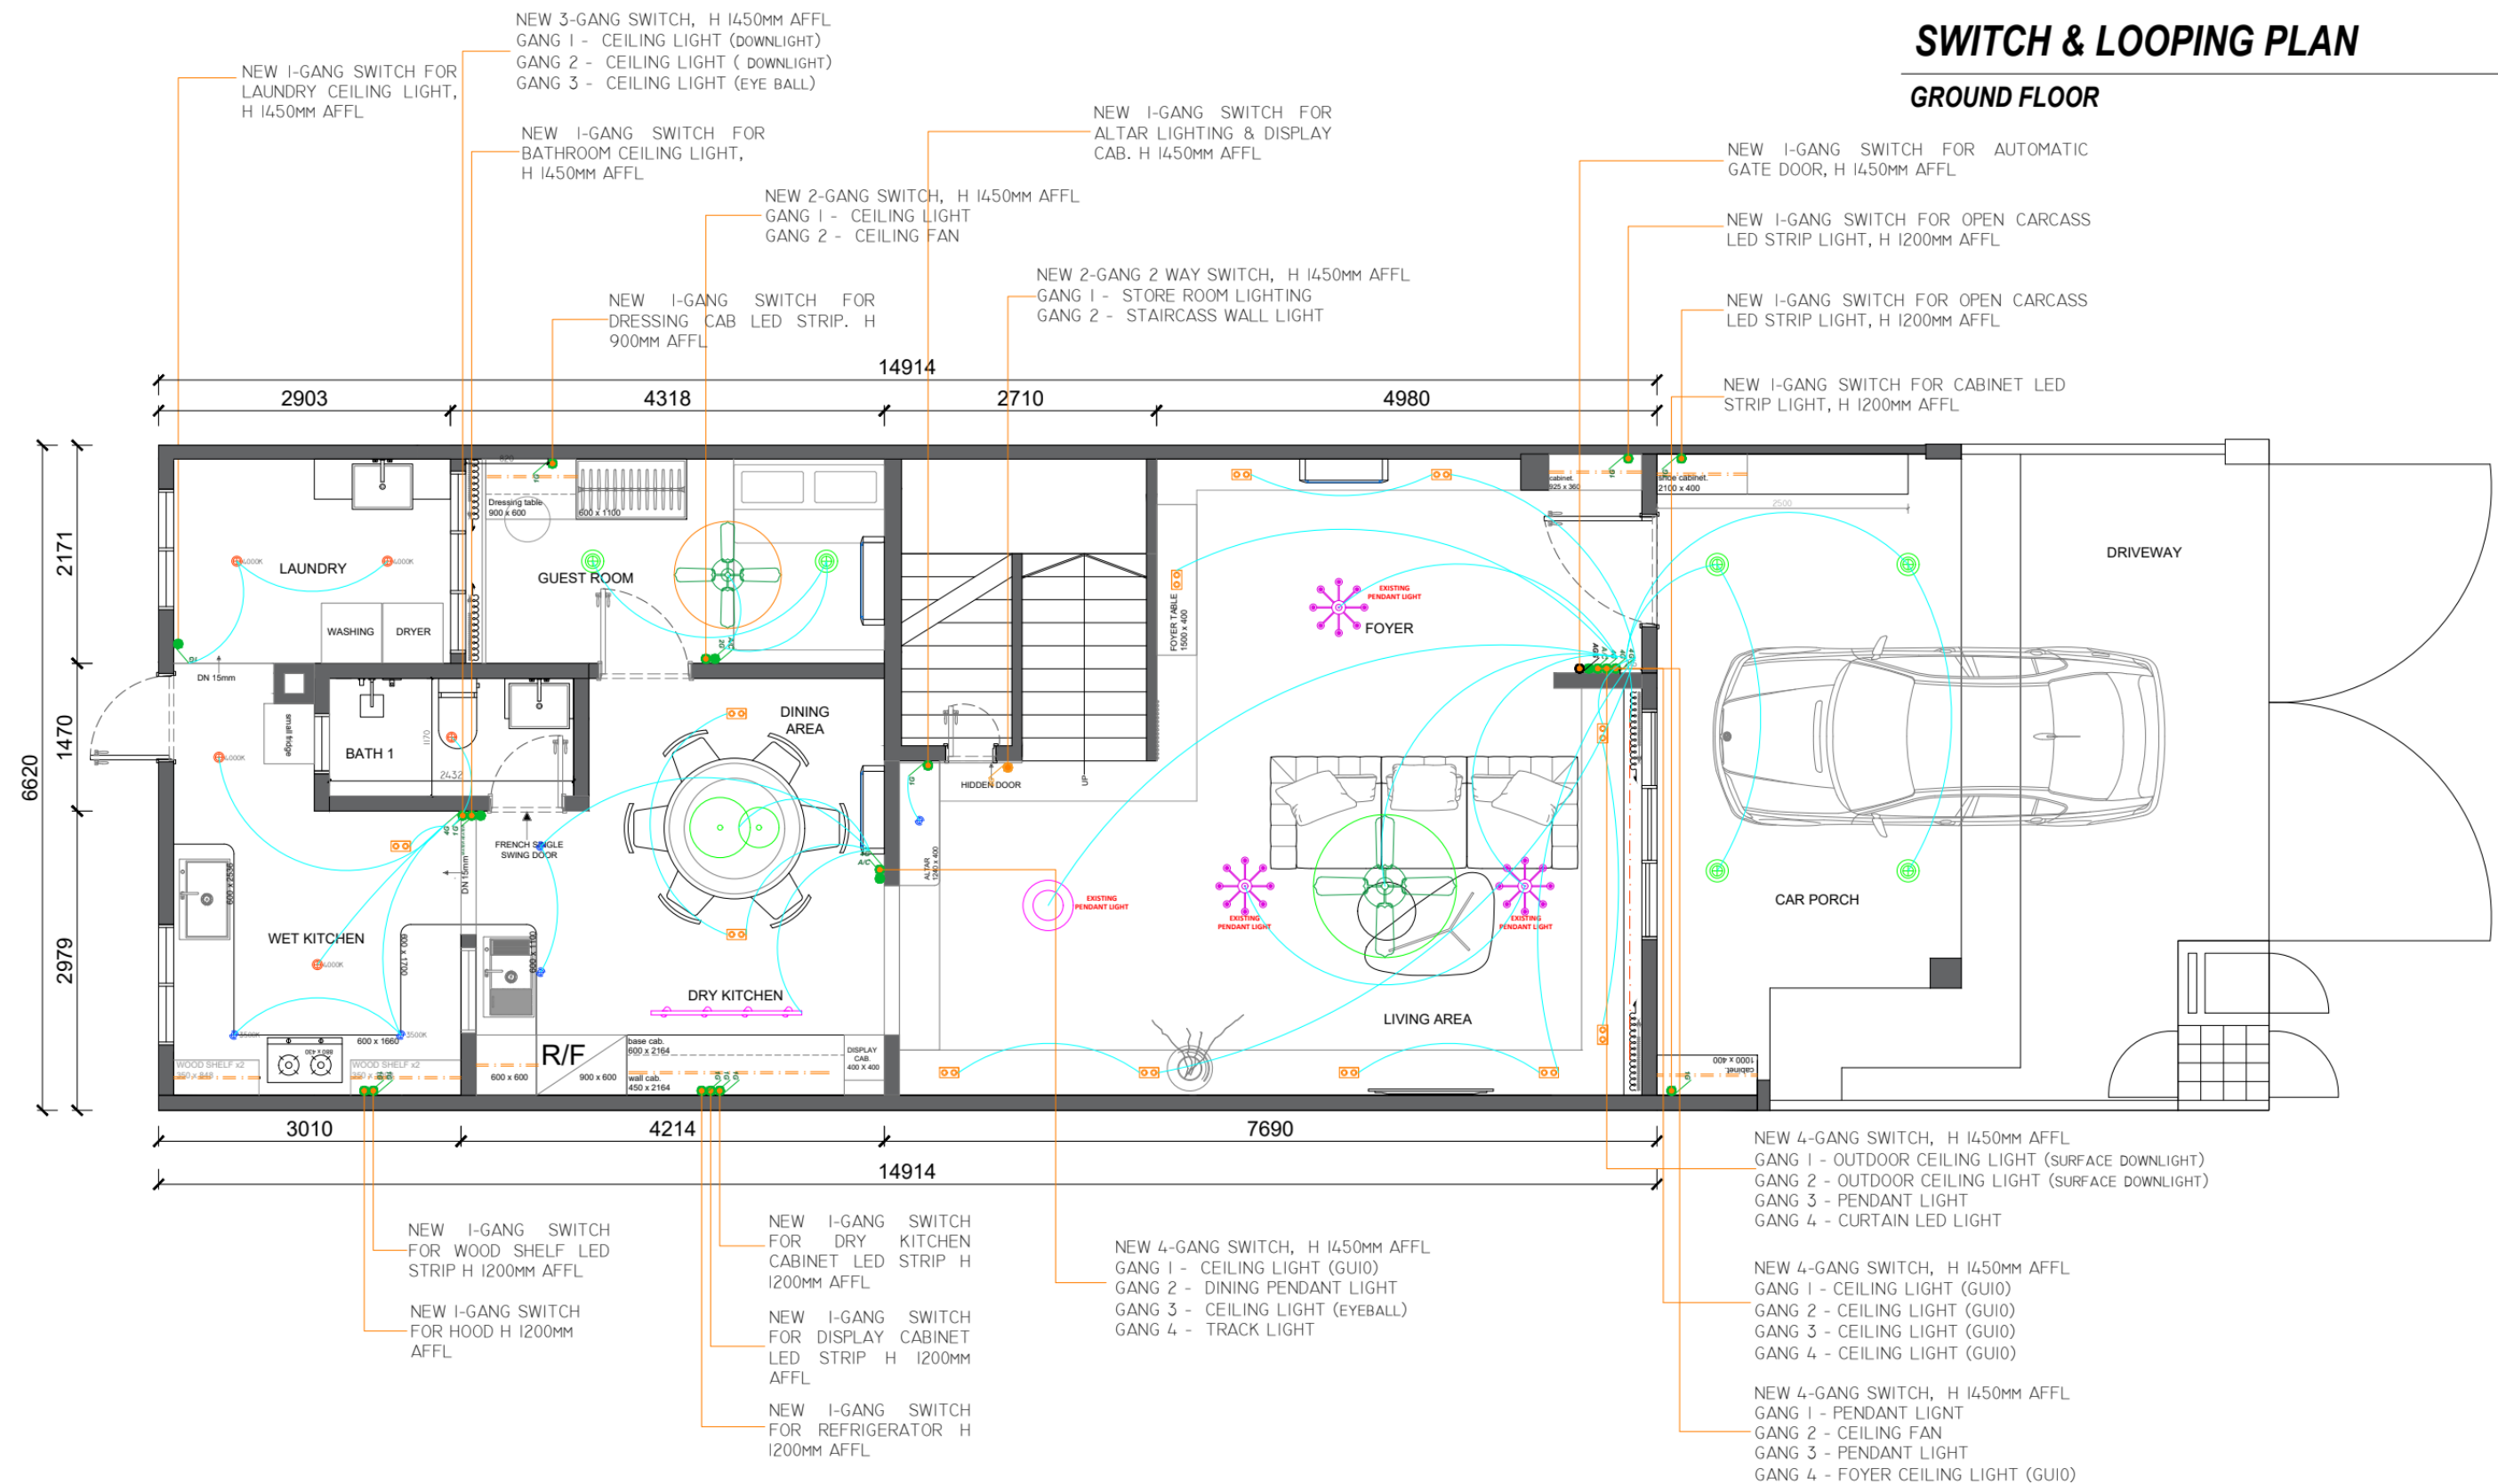


SWITCH & LOOPING PLAN

FIRST FLOOR

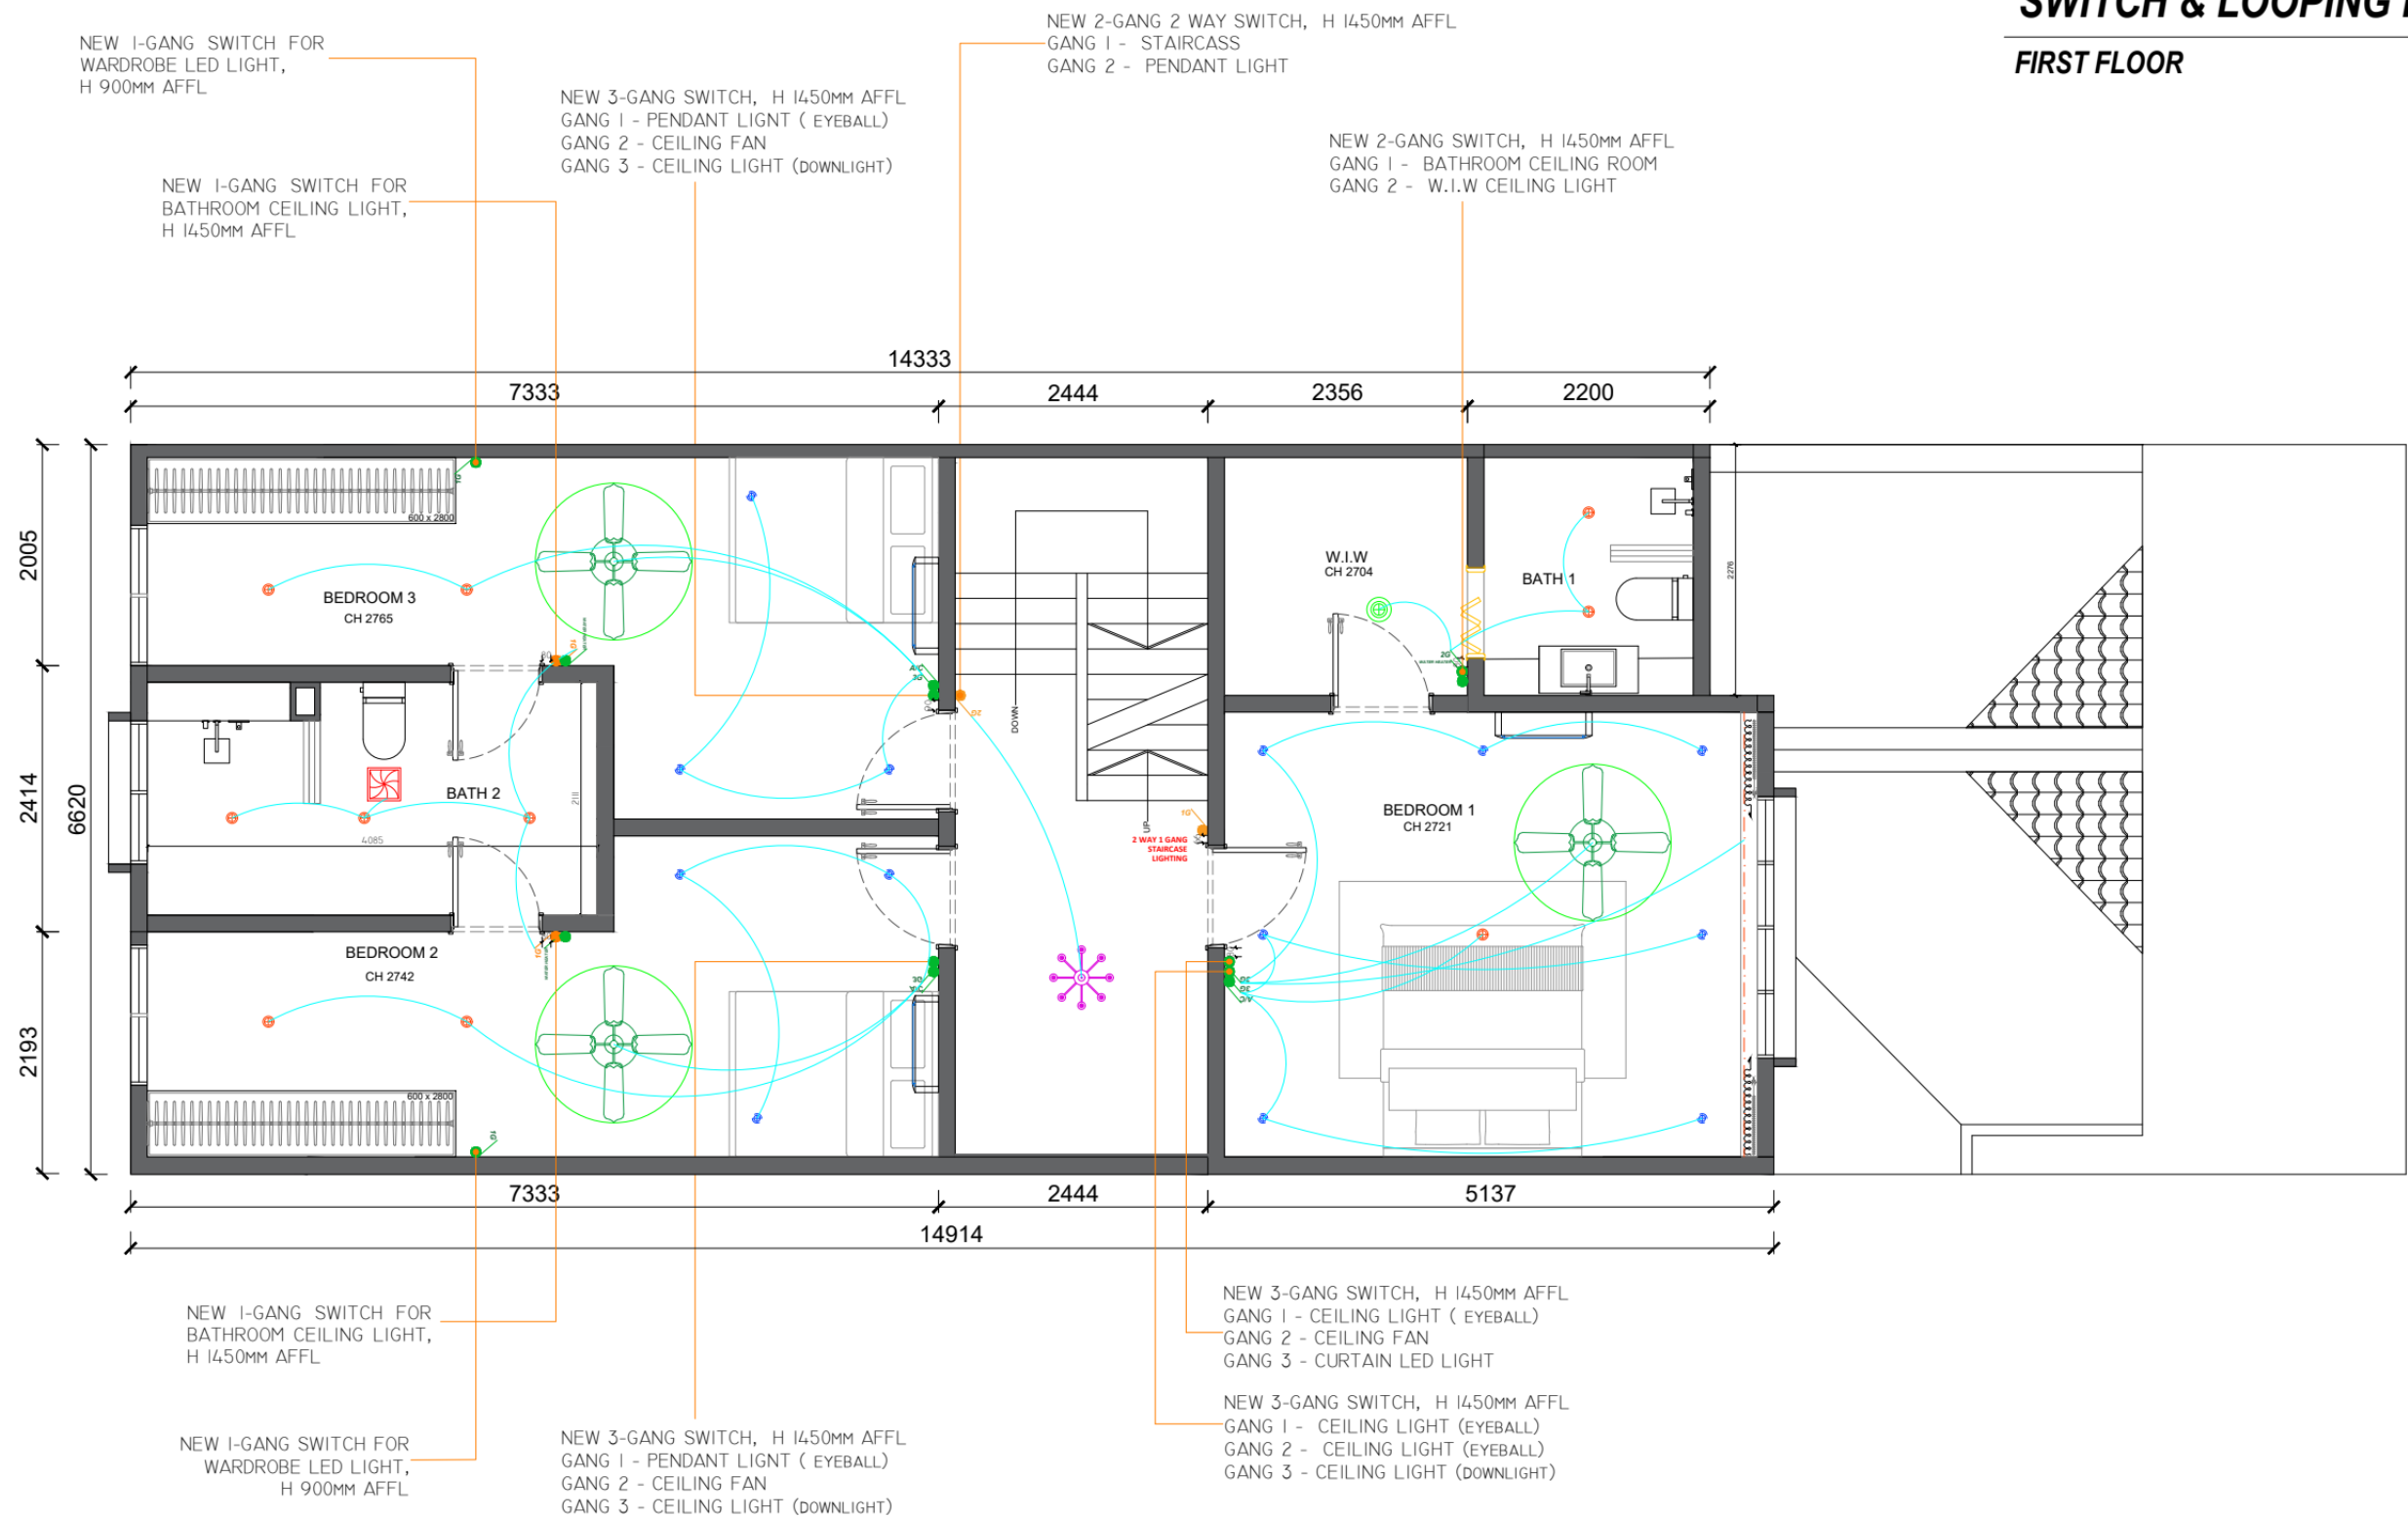


SWITCH & LOOPING PLAN
SECOND FLOOR

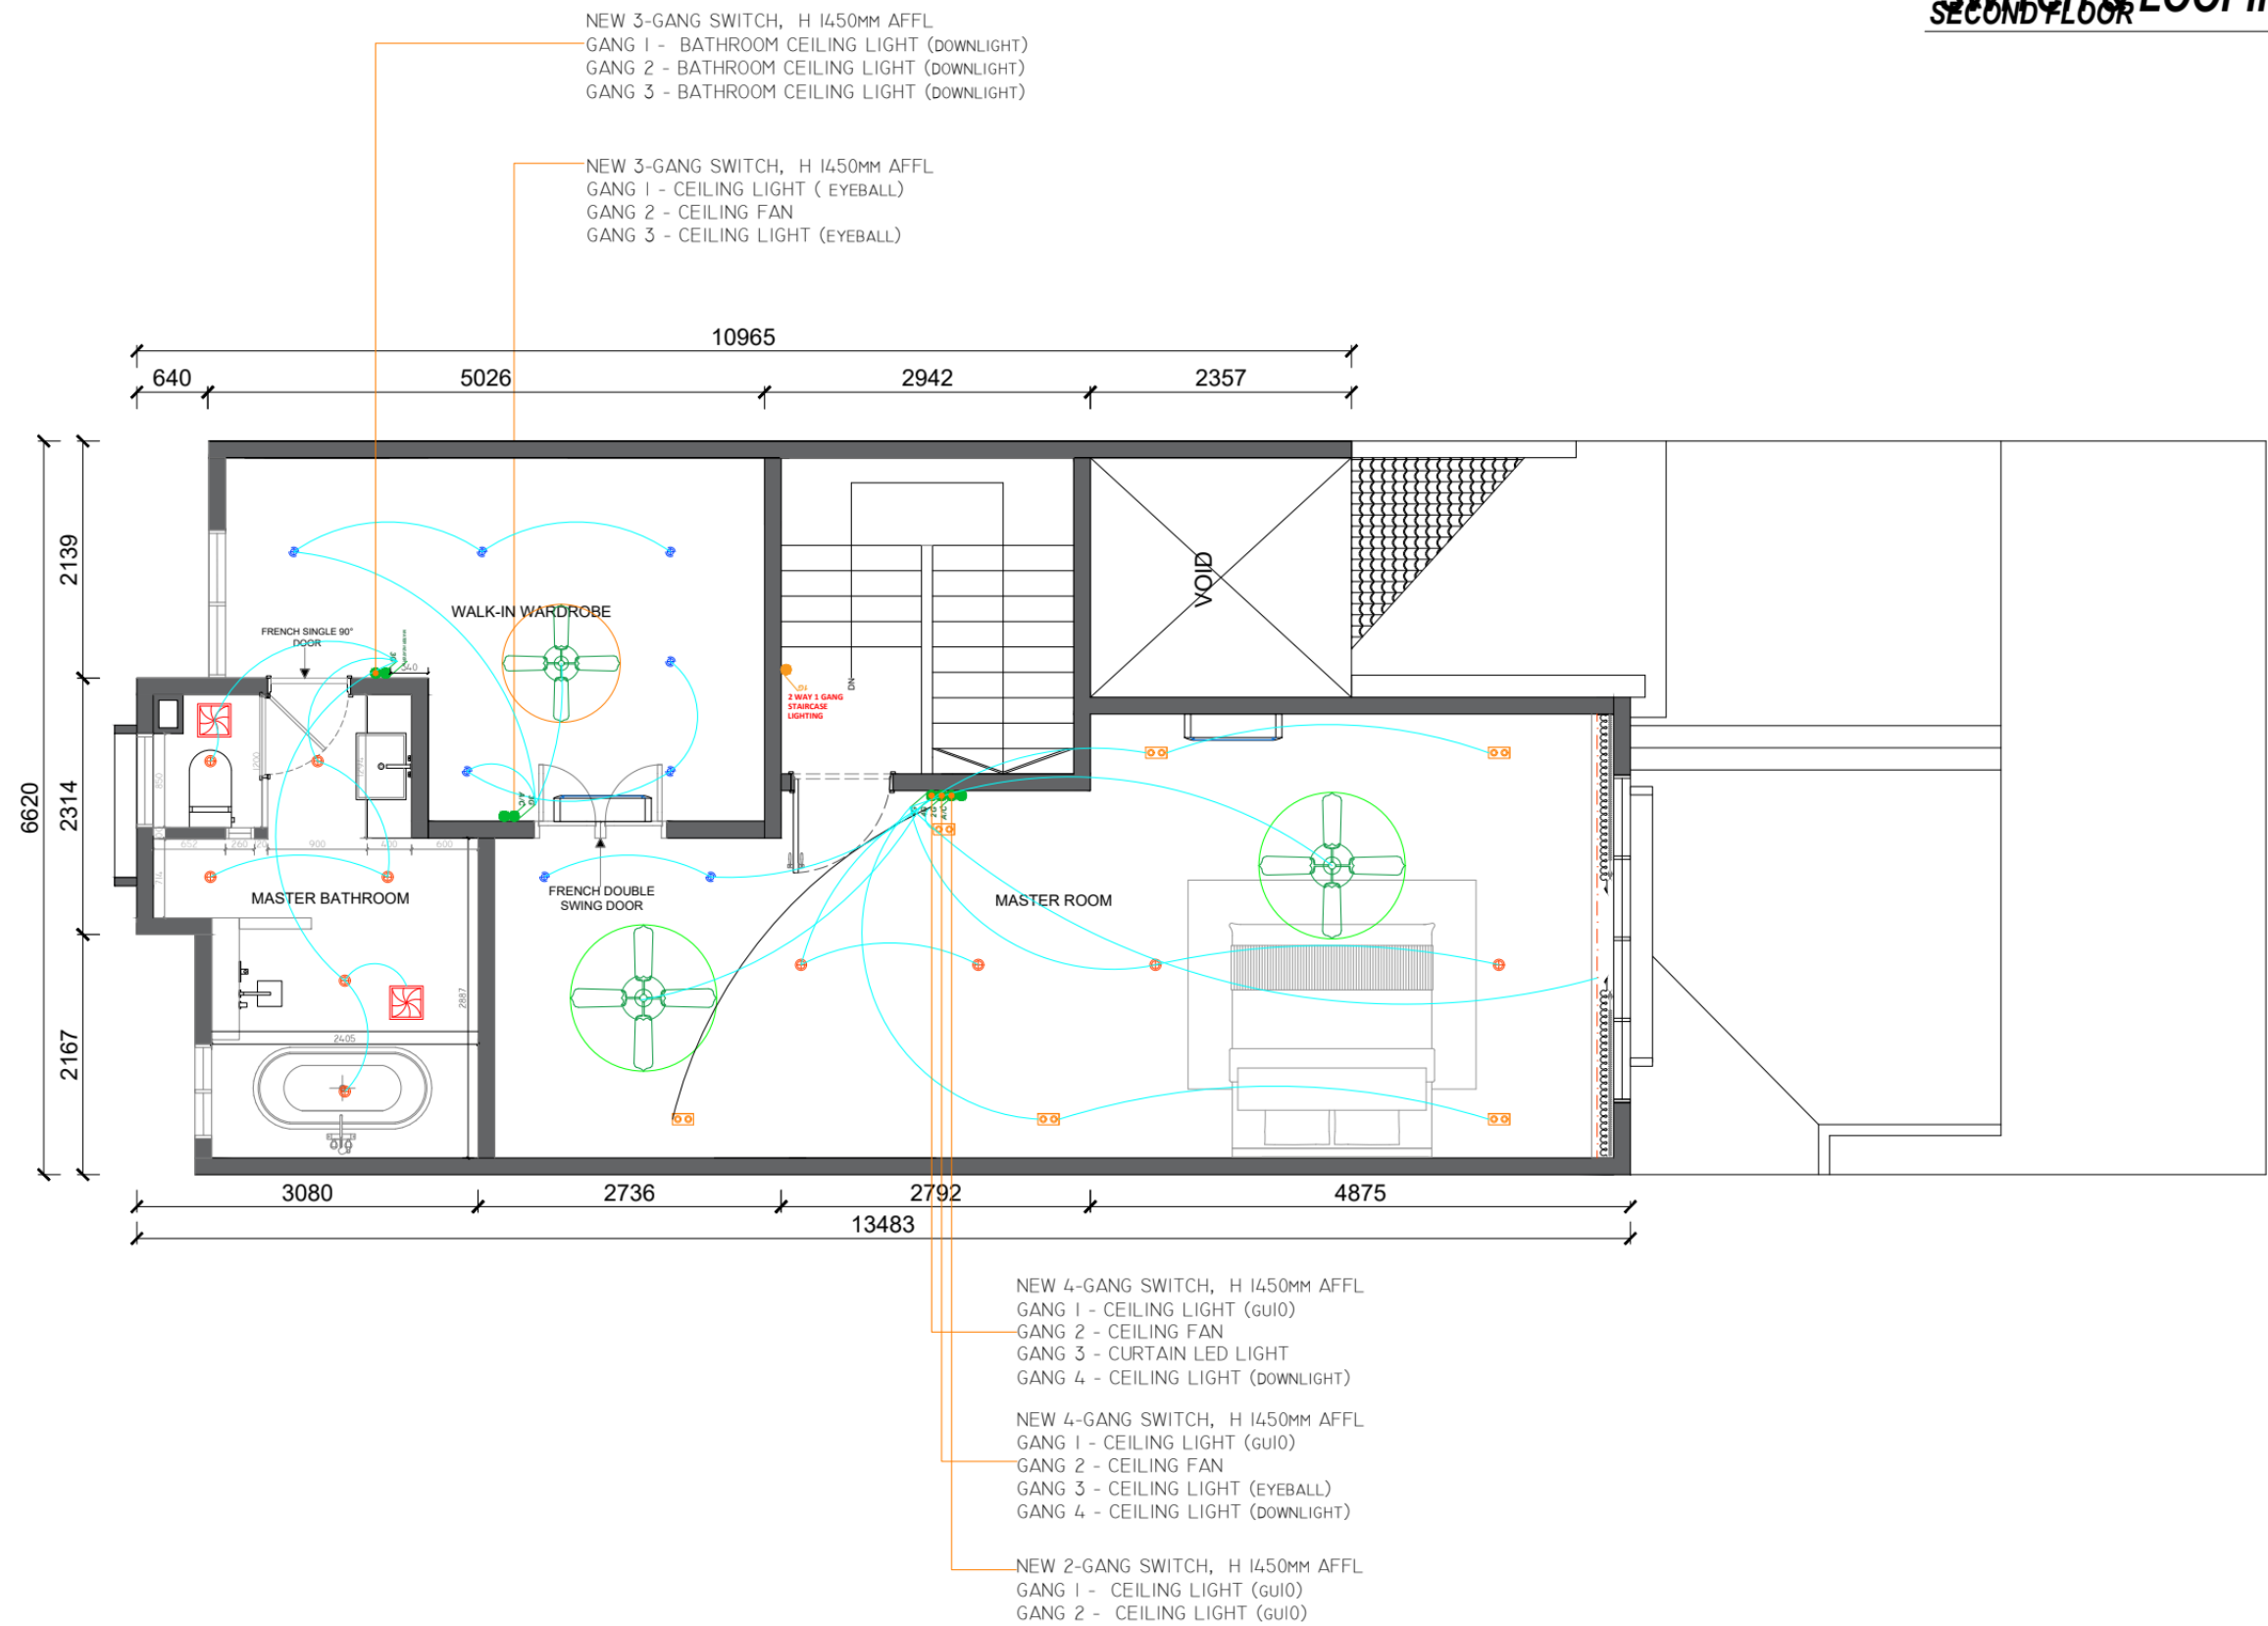


SWITCH & LOOPING LEGEND

NO	LEGEND	ITEM	QTY	NO	LEGEND	ITEM	QTY	REMARK:
1		NEW 1– GANG SWITCH	13	7		2 WAY 1– GANG SWITCH	4	
2		NEW 2– GANG SWITCH	3	8		2 WAY 2– GANG SWITCH	2	
3		NEW 3– GANG SWITCH	6	9				
4		NEW 4– GANG SWITCH	7	10				
5		AIR–COND	8	11				
6		NEW WATER HEATER SWITCH	4	12				

GROUND FLOOR

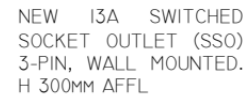

SOCKET PLAN
FIRST FLOOR

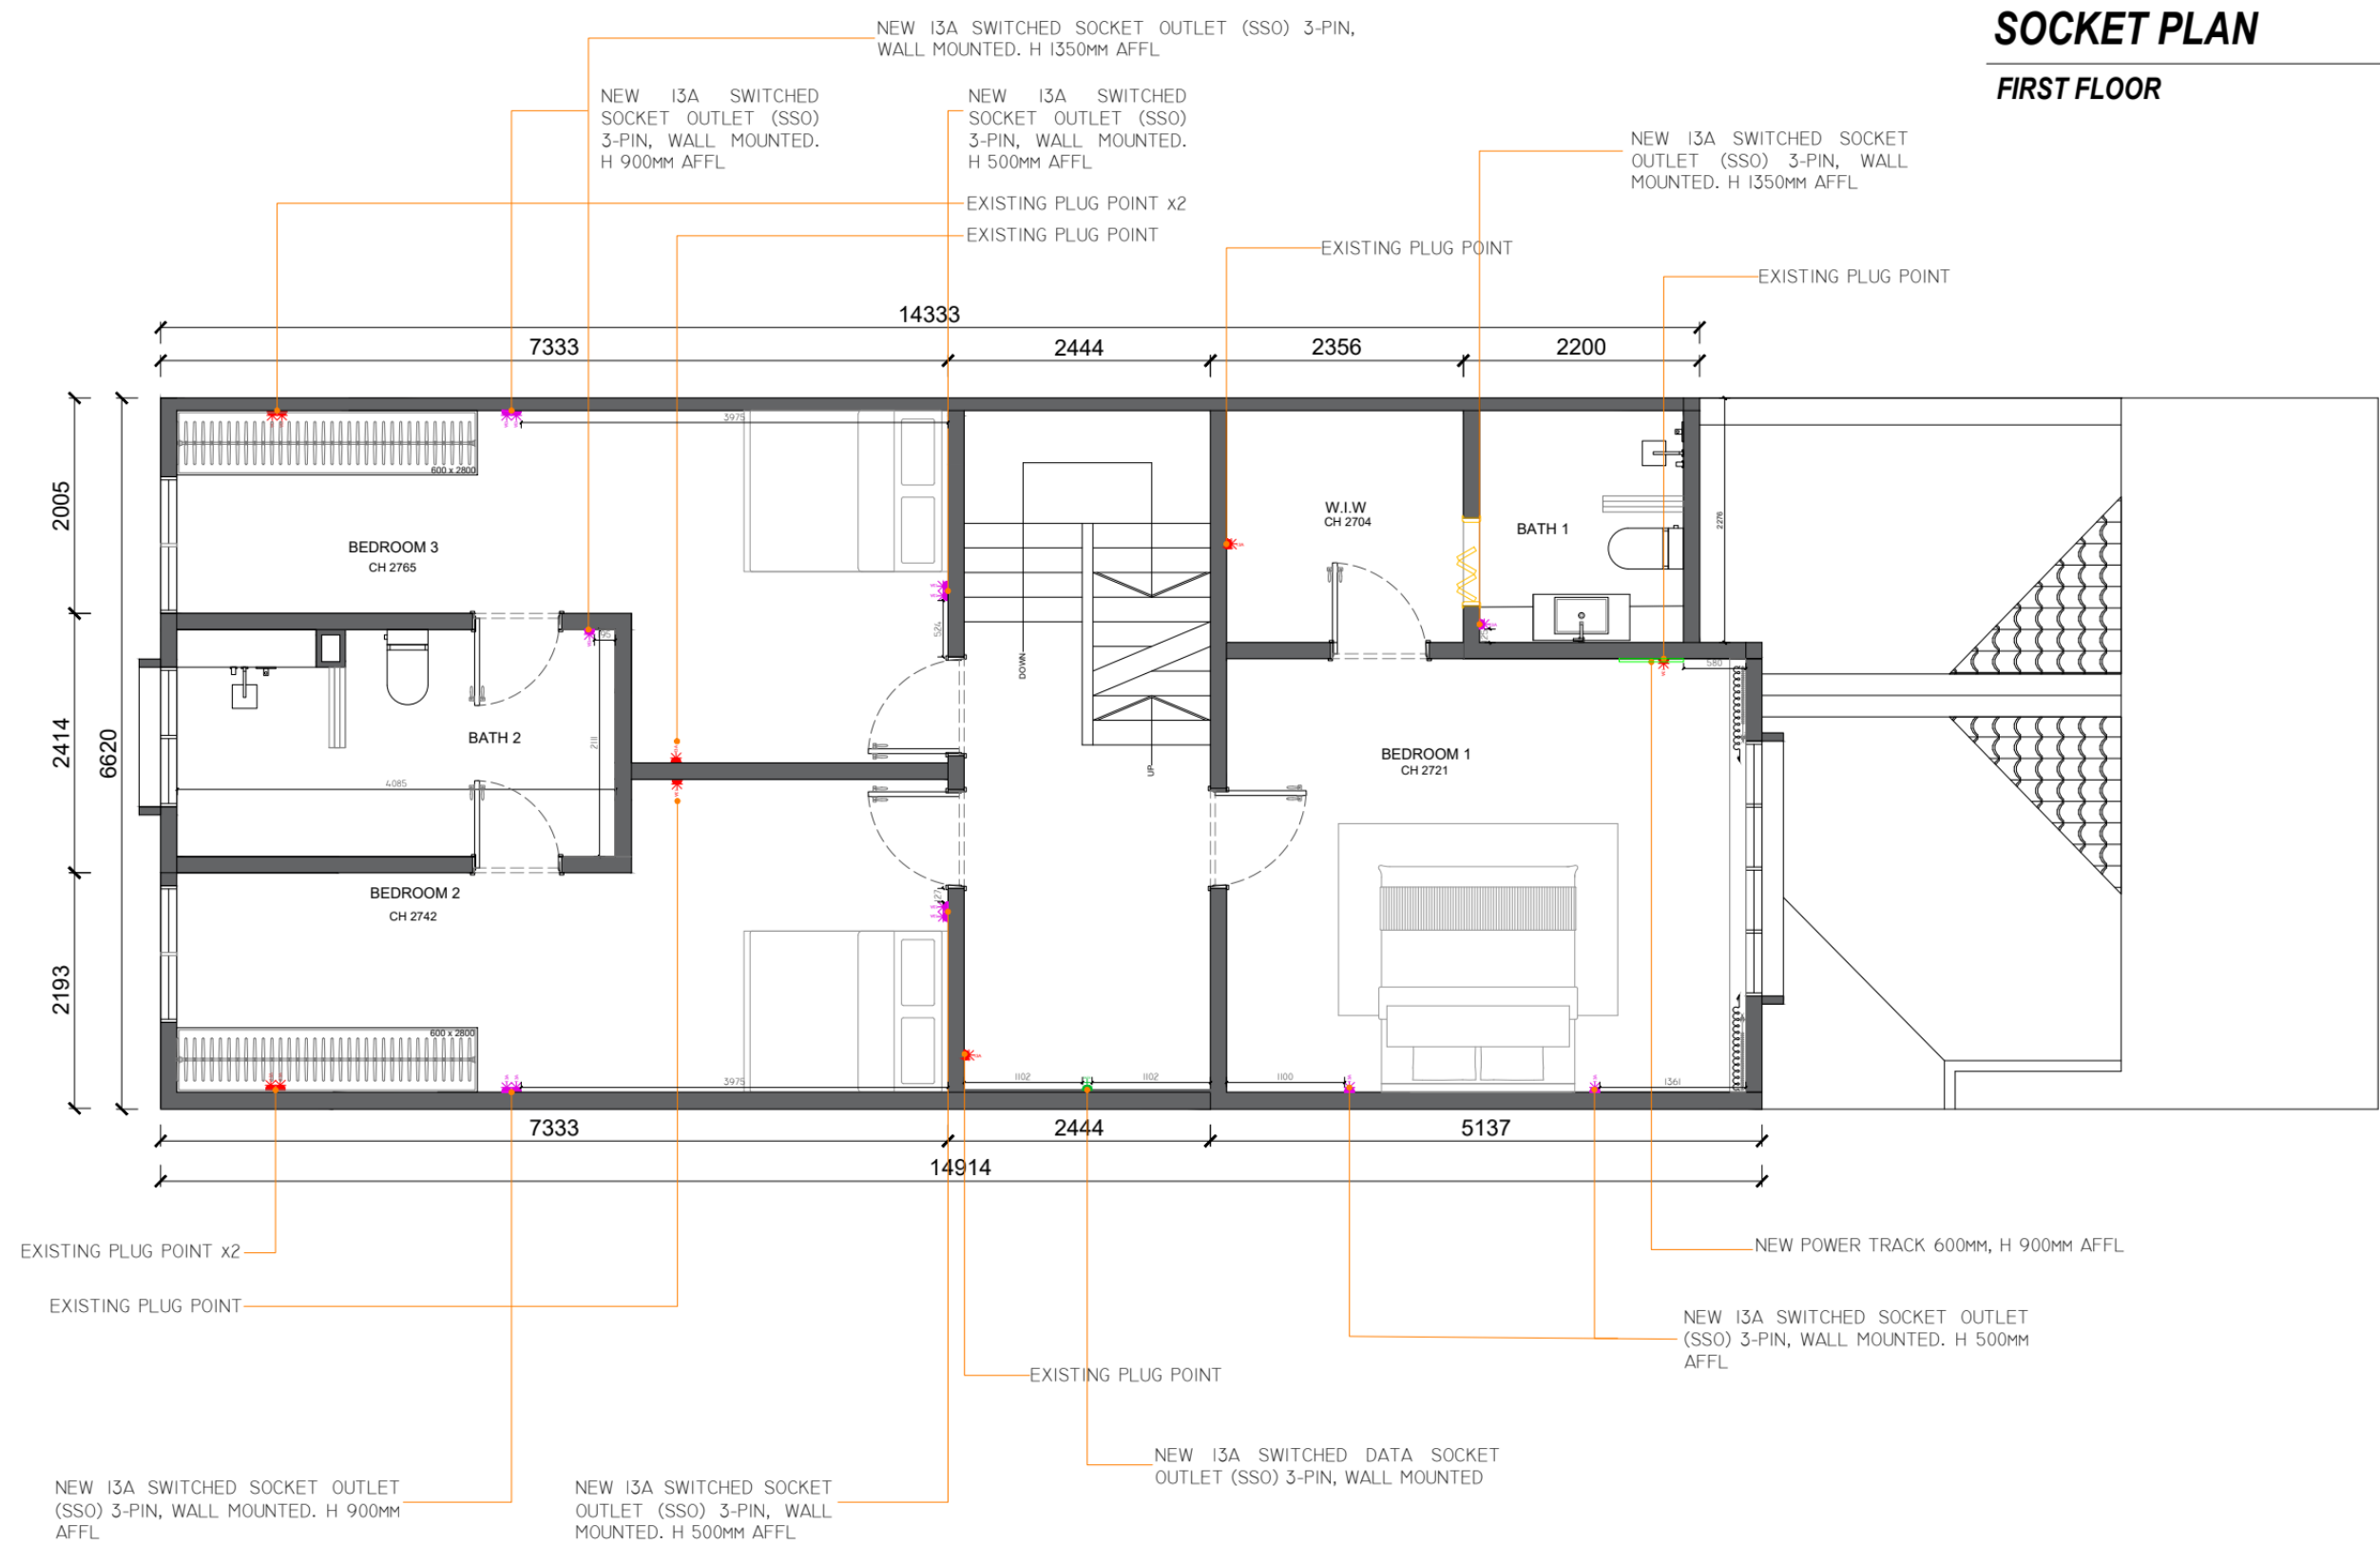

SECOND FLOOR




SOCKET PLAN LEGEND

NO	LEGEND	ITEM	QTY	NO	LEGEND	ITEM	QTY	REMARK:
1		NEW 15A SWITCHED SOCKET OUTLET(SSO), 3-PIN, WALL-MOUNTED	3	7		DATA POINT	3	
2		NEW 13A SWITCHED SOCKET OUTLET(SSO), 3-PIN, WALL-MOUNTED	29	8		TV POINT	1	
3		EXISTING 13A SWITCHED SOCKET OUTLET(SSO), 3-PIN, WALL-MOUNTED	21	9		EV CHARGE	1	
4		EXISTING DB BOX (SECOND FLOOR)	1					
5		EXISTING DB BOX (GROUND FLOOR)	1					
6		POWER TRACK 600mm	8					

WINDOW & CURTAIN CODE


GROUND FLOOR

- SHEER CURTAIN TO BE IN ZM (ZADDA MARVELOUS)
CODE:3002 OFF WHITE
- CLACKOUT CURTAIN TO BE IN SUNBLOCK
CODE:Z9928 13-MILK

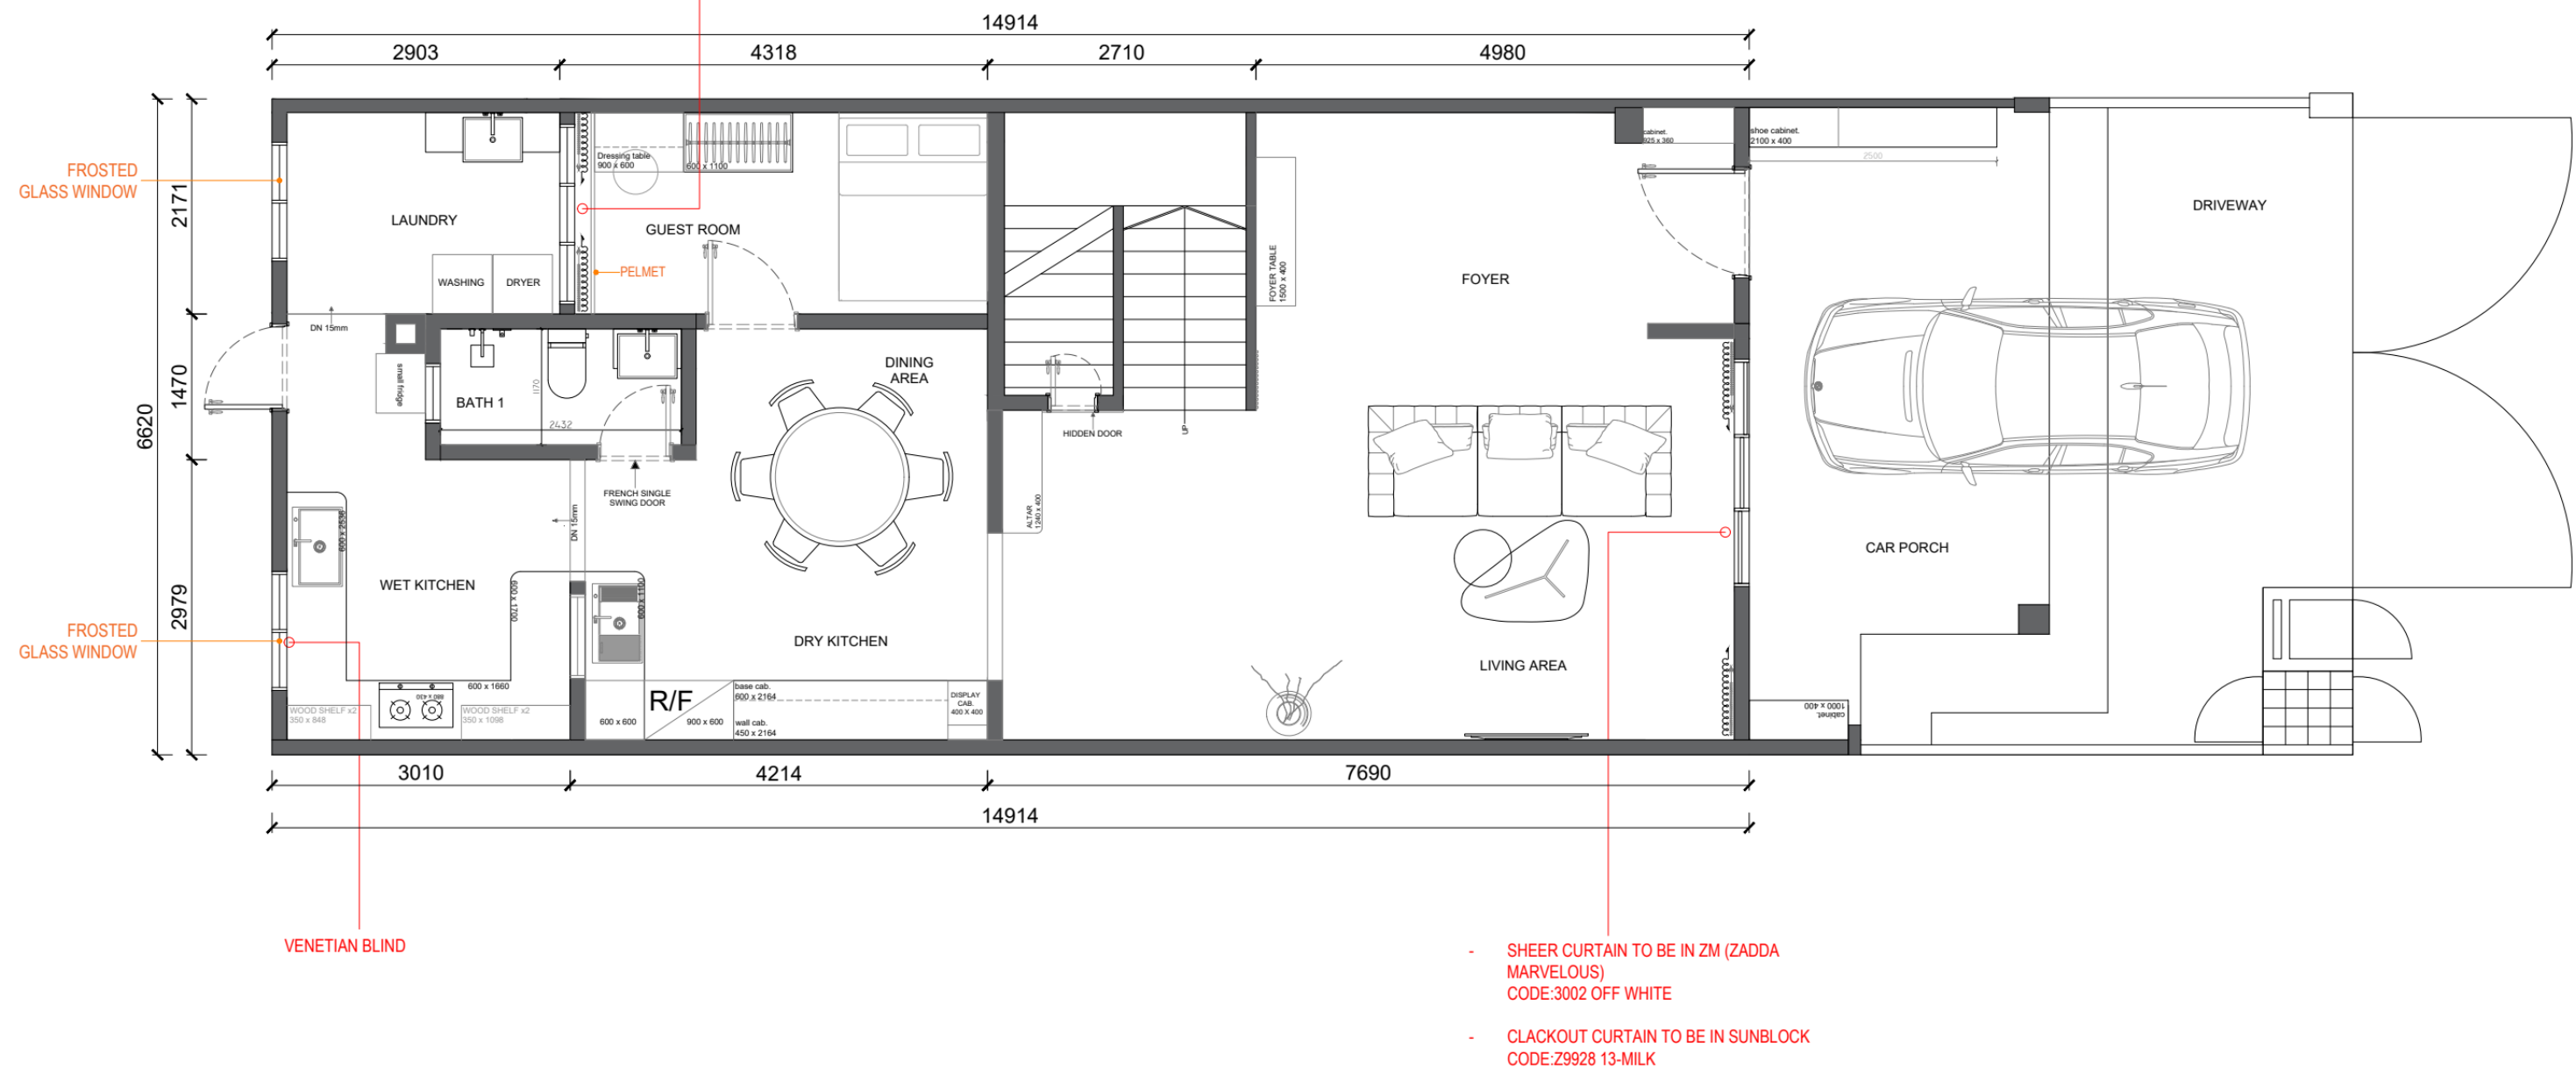

WINDOW & CURTAIN CODE


FIRST FLOOR

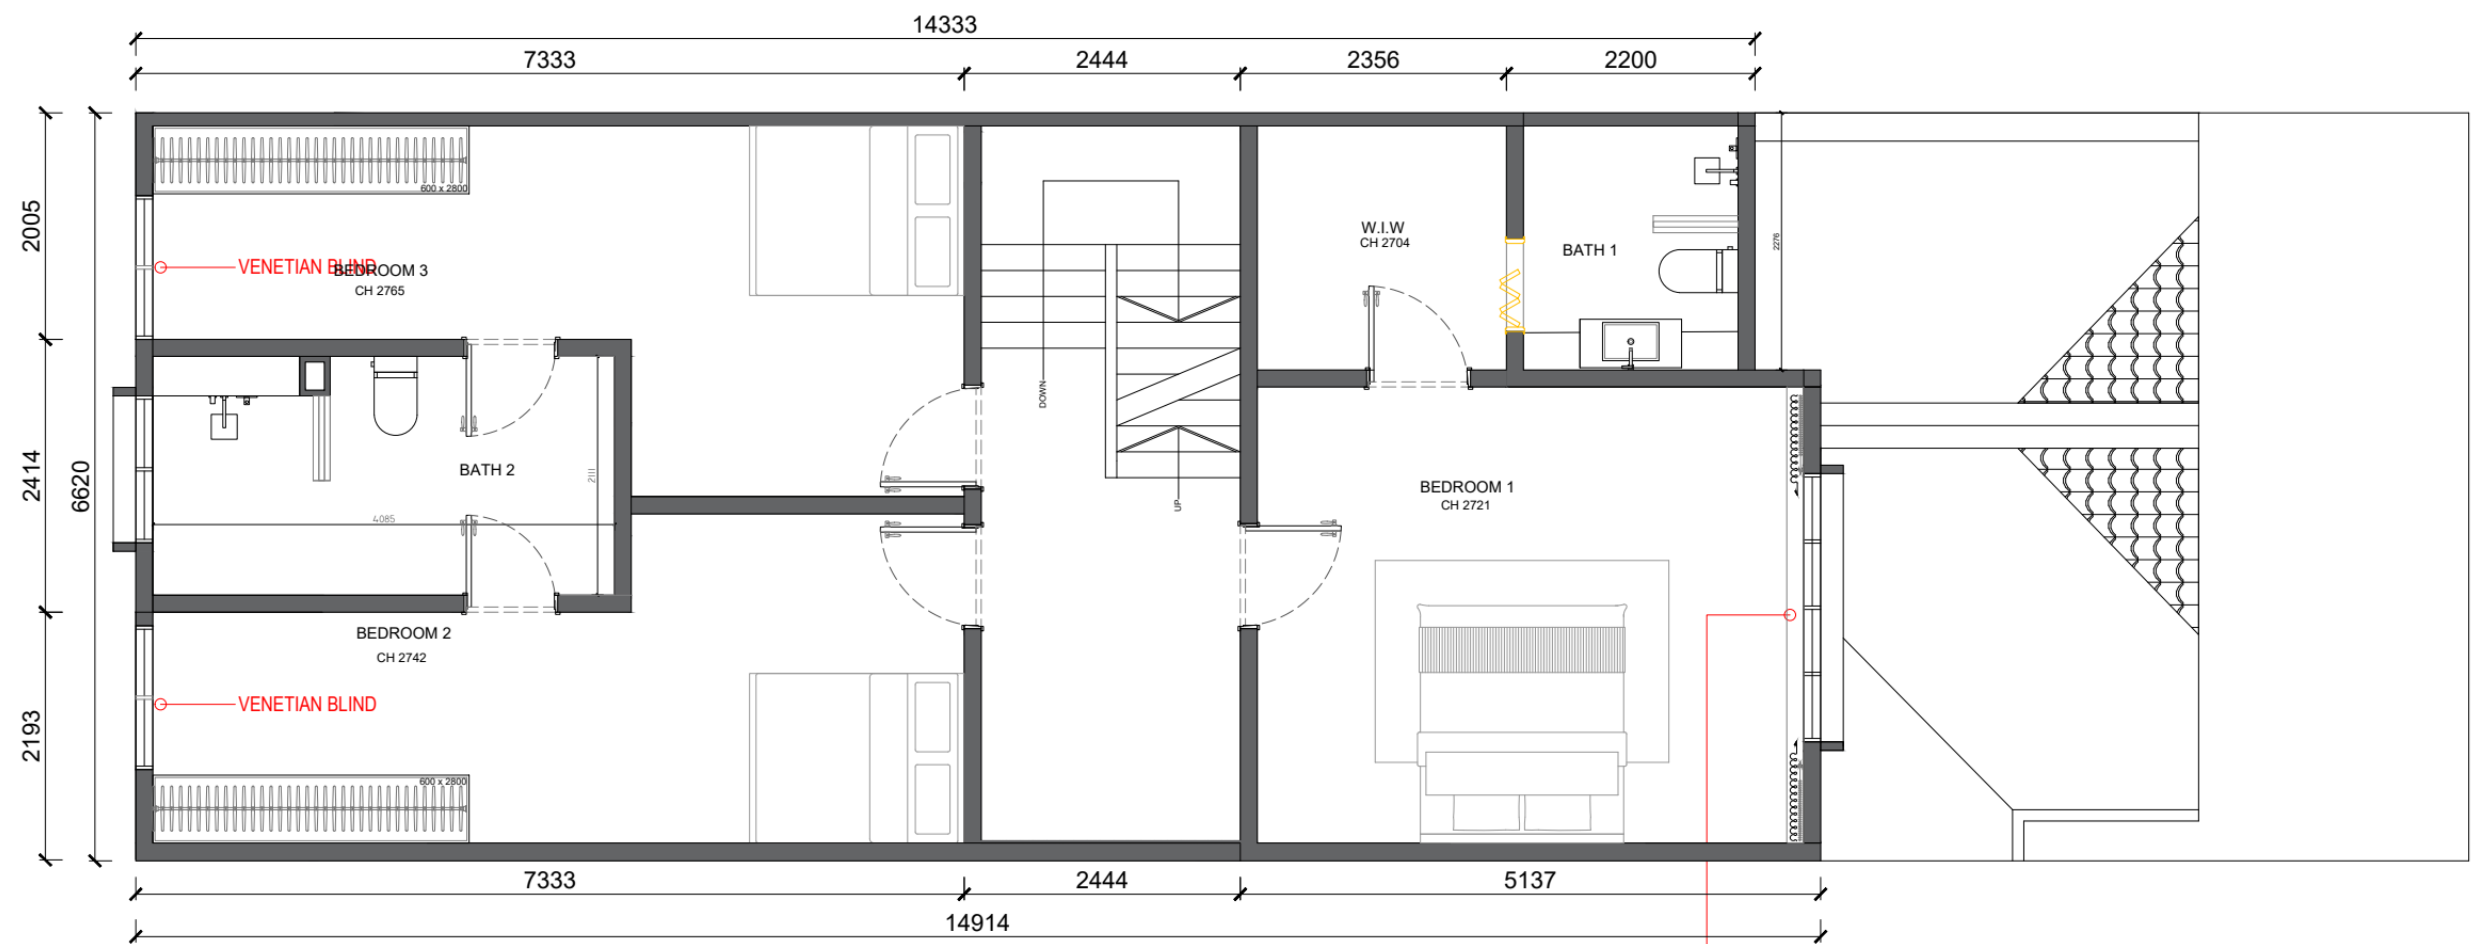

- SHEER CURTAIN TO BE IN ZM (ZADDA MARVELOUS)
CODE:3002 OFF WHITE
- CLACKOUT CURTAIN TO BE IN SUNBLOCK
CODE:Z9928 13-MILK


WINDOW & CURTAIN CODE


SECOND FLOOR

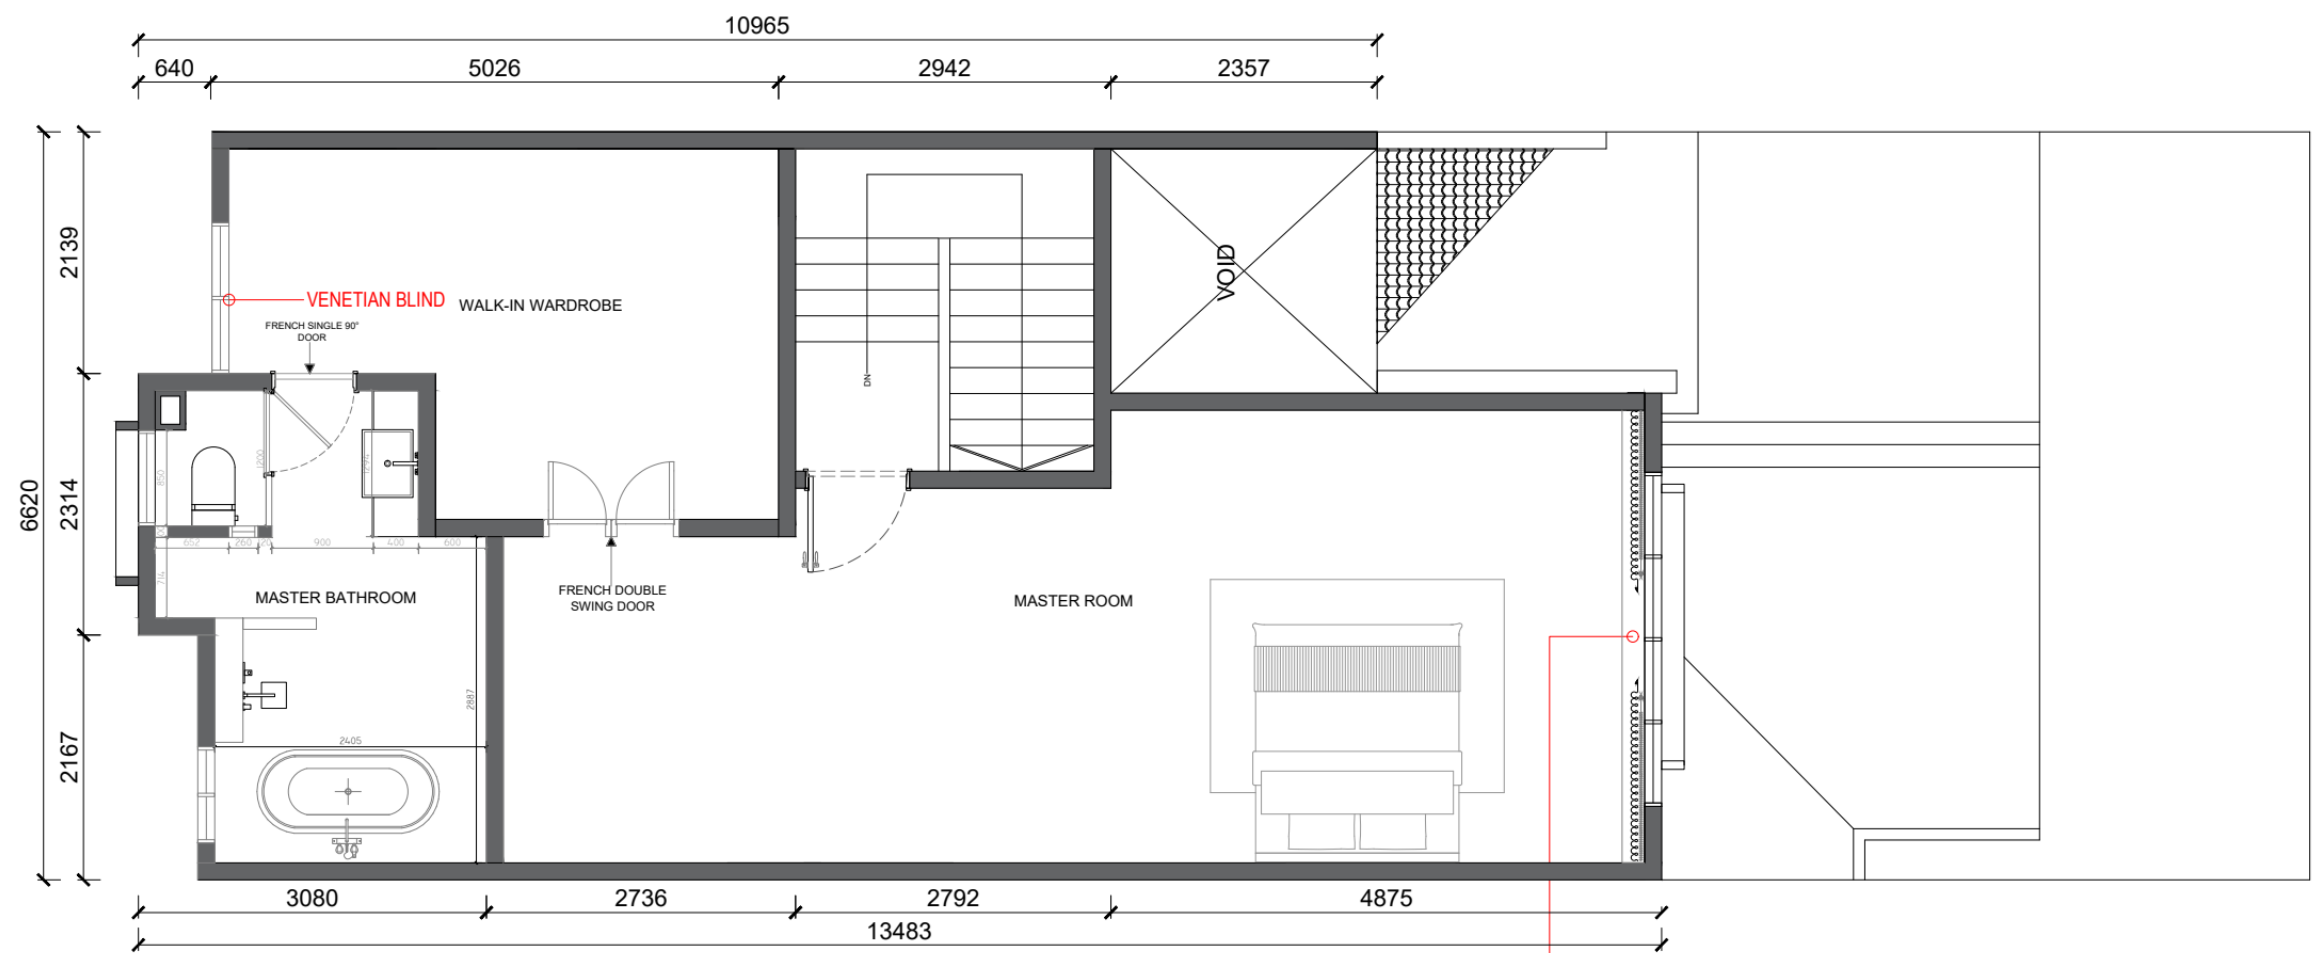

WALL & FLOOR FINISHES PLAN


GROUND FLOOR

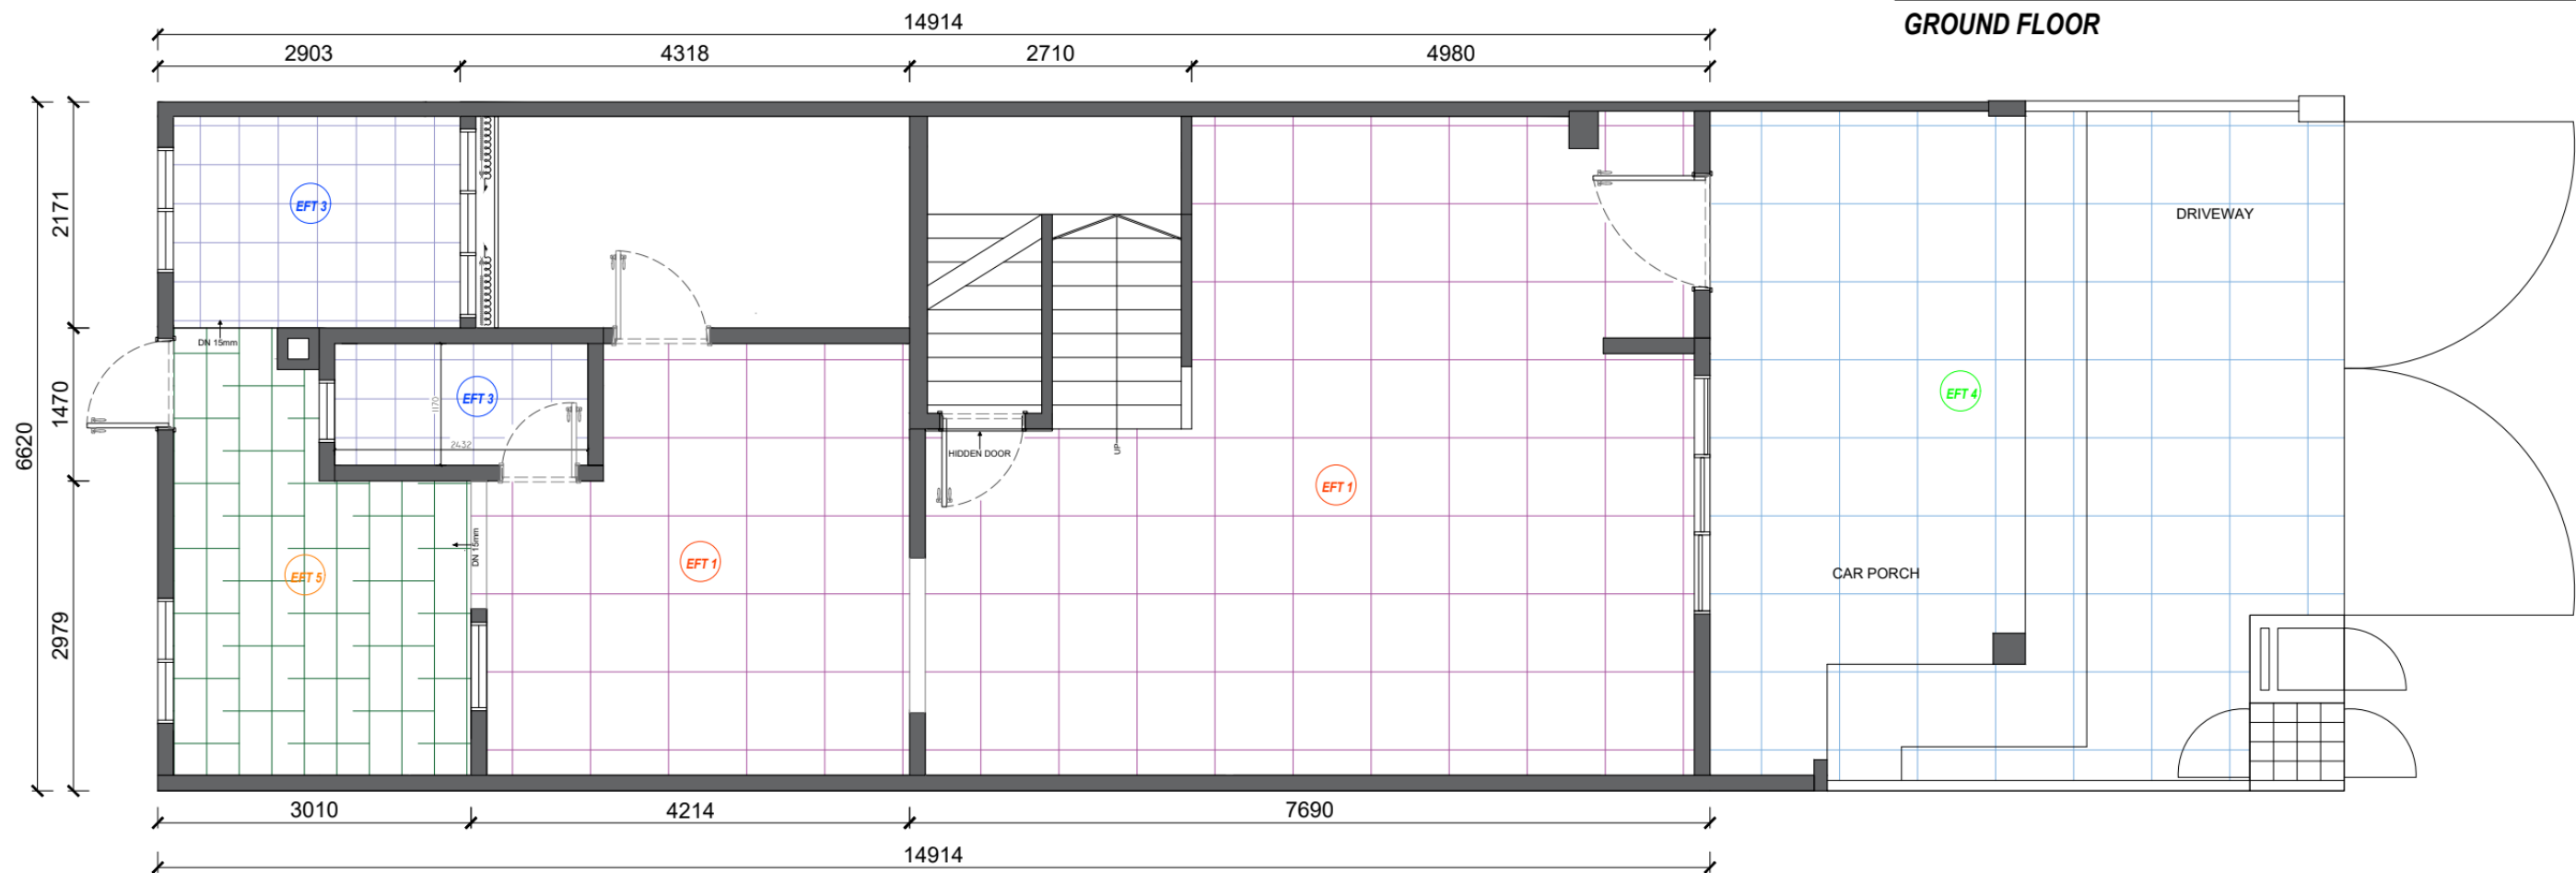

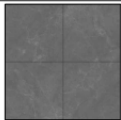NO	LEGEND	ITEM	IMAGE	SQFT	REMARK:
1	EFT 1	POLISHED FLOOR TILE 600 x 600		597.26	All internal wall finishes shall be coated with Nippon Paint OW 1004P (White lace), or approved equivalent. 
2	EFT 2	WOOD FLOOR (EXISTING FLOOR COLOR)		138.7	
3	EFT 3	MATTE CERAMIC TILES (GREY)		333	
4	EFT 4	GREY PORCELAIN OUTDOOR SLAB TILES		420.3	
5	EFT 5	FLOOR WOOD TILE (KITCHEN)		109	

WALL & FLOOR FINISHES PLAN


FIRST FLOOR

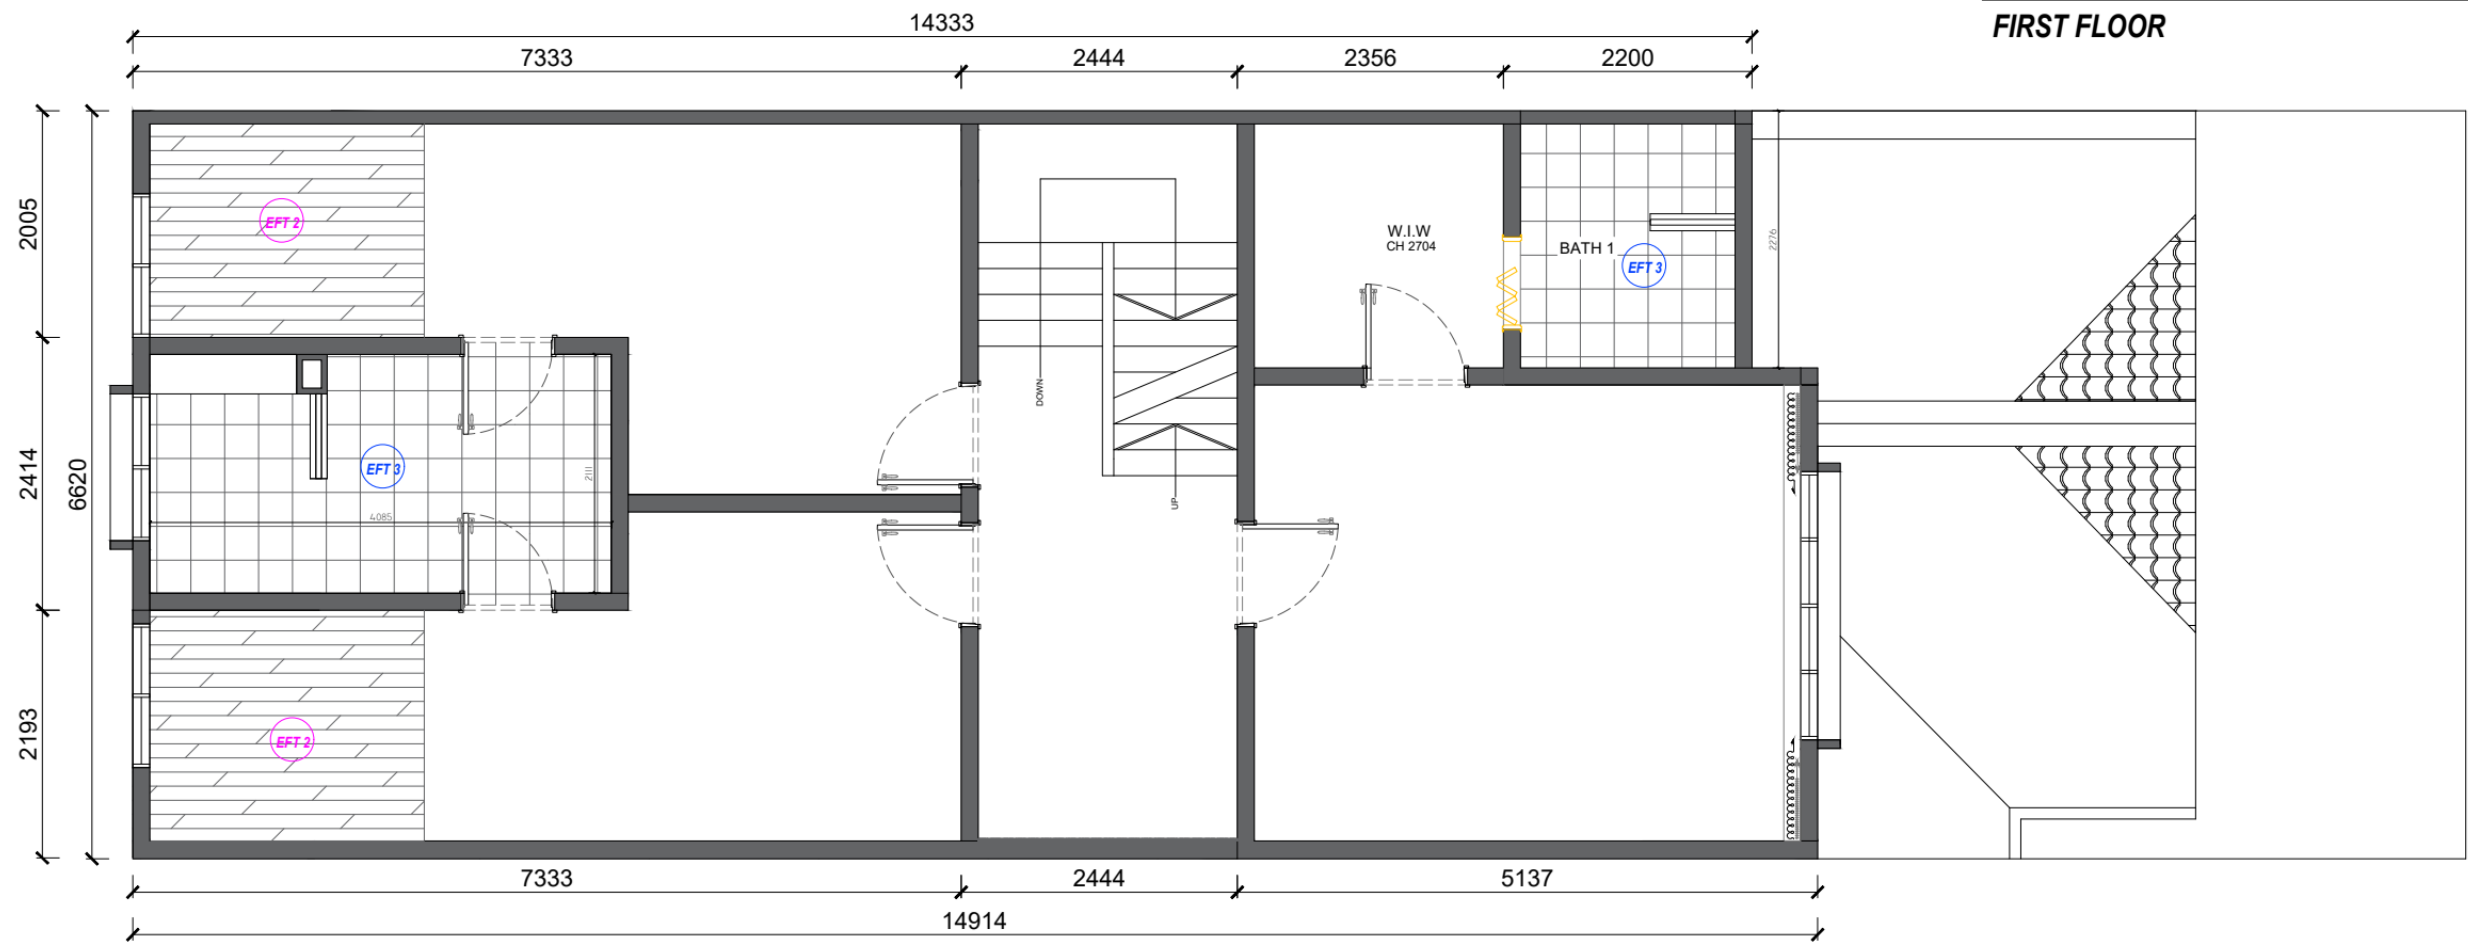


NO	LEGEND	ITEM	IMAGE	SQFT	REMARK:
1		POLISHED FLOOR TILE 600 x 600		597.26	All internal wall finishes shall be coated with Nippon Paint OW 1004P (White lace), or approved equivalent.
2		WOOD FLOOR (EXISTING FLOOR COLOR)		138.7	
3		MATTE CERAMIC TILES (GREY)		333	
4		GREY PORCELAIN OUTDOOR SLAB TILES		420.3	
5		FLOOR WOOD TILE (KITCHEN)		109	

WALL & FLOOR FINISHES PLAN

SECOND FLOOR

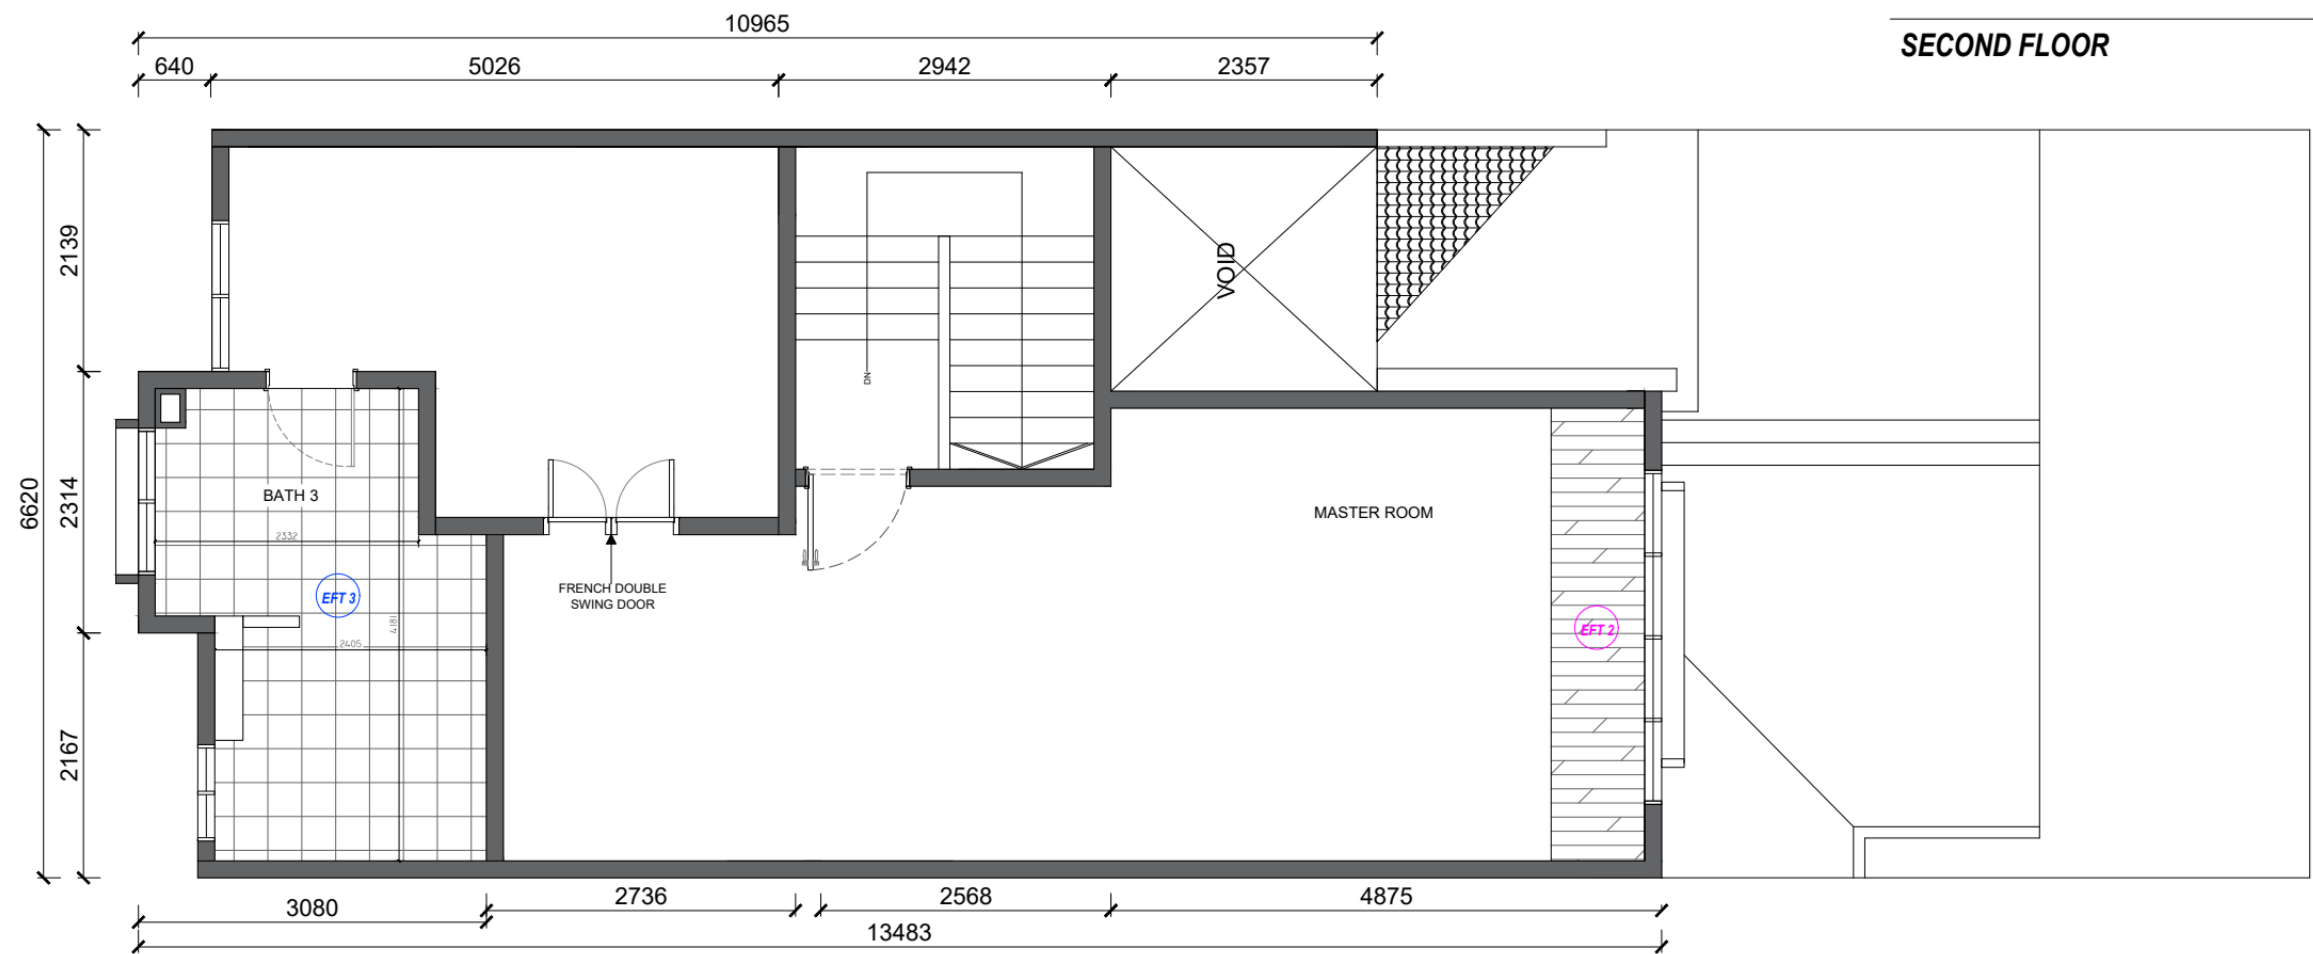

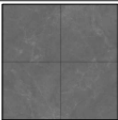NO	LEGEND	ITEM	IMAGE	SQFT	REMARK:
1	EFT 1	POLISHED FLOOR TILE 600 x 600		597.26	All internal wall finishes shall be coated with Nippon Paint OW 1004P (White lace), or approved equivalent. 
2	EFT 2	WOOD FLOOR (EXISTING FLOOR COLOR)		138.7	
3	EFT 3	MATTE CERAMIC TILES (GREY)		333	
4	EFT 4	GREY PORCELAIN OUTDOOR SLAB TILES		420.3	
5	EFT 5	FLOOR WOOD TILE (KITCHEN)		109	

Public project drawing edition

Selected drawings. Original page references appear on each drawing.

This edition retains all eligible design pages.

如需完整项目资料，欢迎联系

For complete project information, please get in touch.

kimi331kayeng@icloud.com